


20 Nov 2011

PERMIT

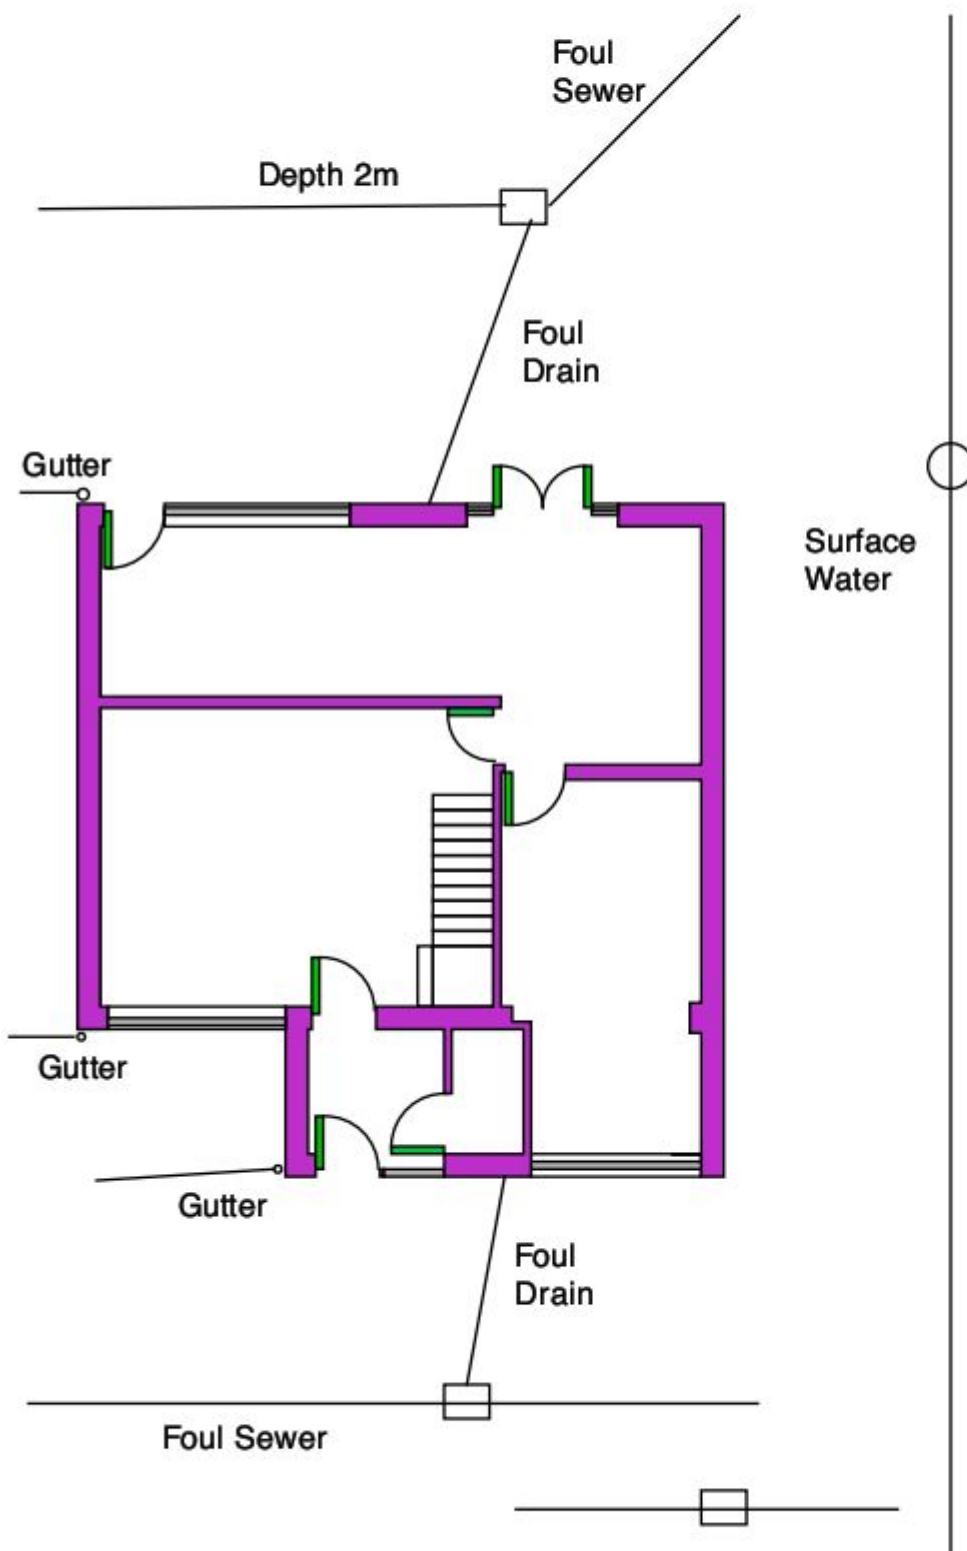

Southern Water
Sewer Plot OS
ref SU7103ES

