PERMIT

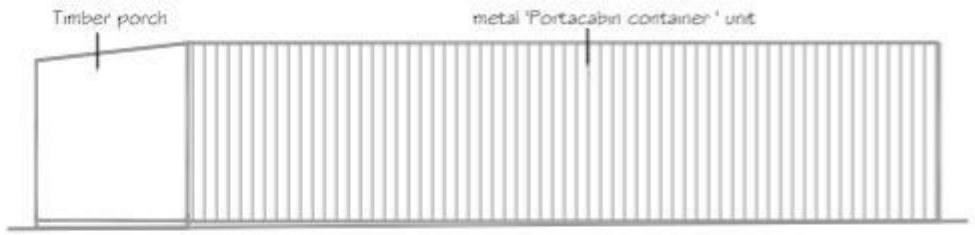

Right Elevation

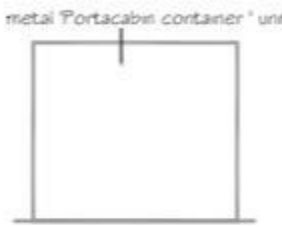

Rear Elevation

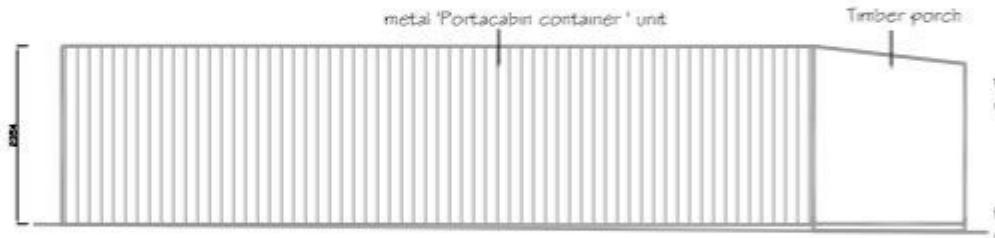

Left Elevation

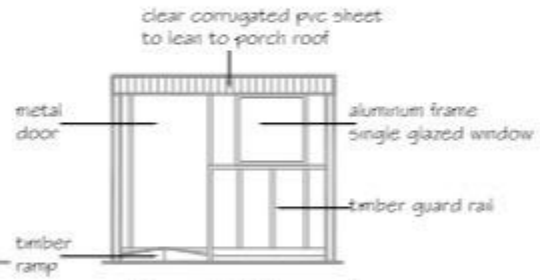

Front Elevation



Floor Layout Plan

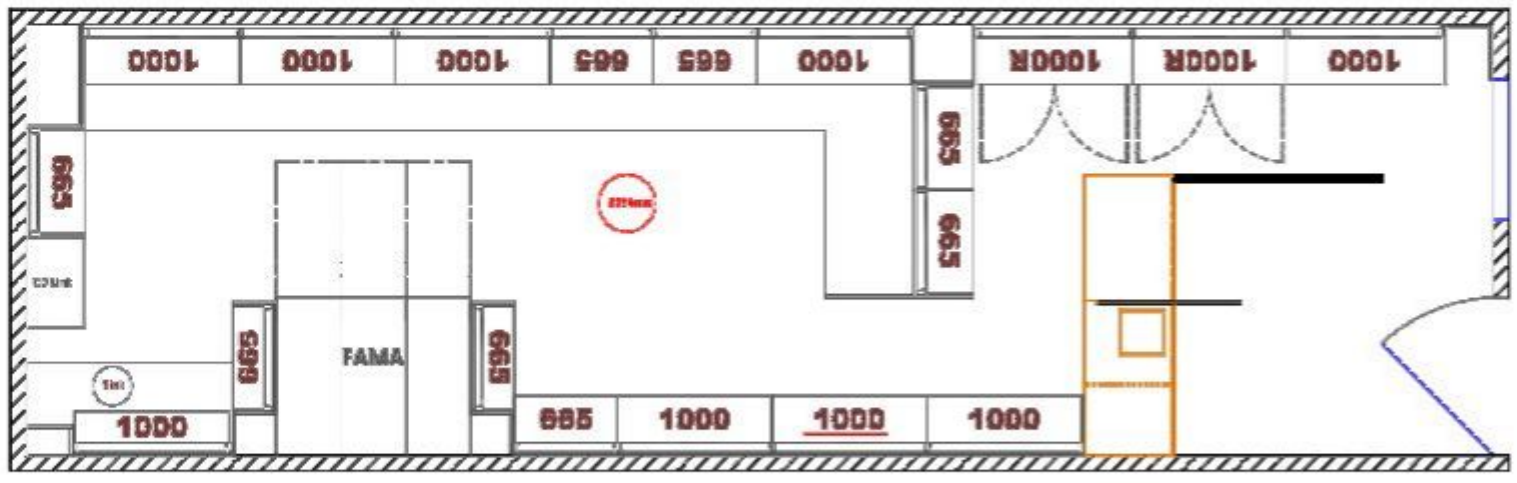

Floor layout - internal fit out

CLIENT: L. Rowland & Co. (Retail) Ltd.
PROJECT TITLE: Lavender Road
PROJECT TITLE: Temporary Pharmacy
DRAWING TITLE: Proposed plan and elevations

DATE: Sept 11 SCALE: 1:100&1:50@A3
CAD REF: PL DWG NO: PL03/1493

DATE	REV	DESCRIPTION

SJM SURVEYORS
Chartered Building Surveyors and Engineers

DRAWN BY

KERRY JONES
BSc (Hons)

t:01691 898560
e:kerry@sjmsurveyors.co.uk

6 Courtyard Terrace, Church Street, Clark
Wrexham LL14 5EZ
t:01691 898560 f:01691 898561