


PERMIT

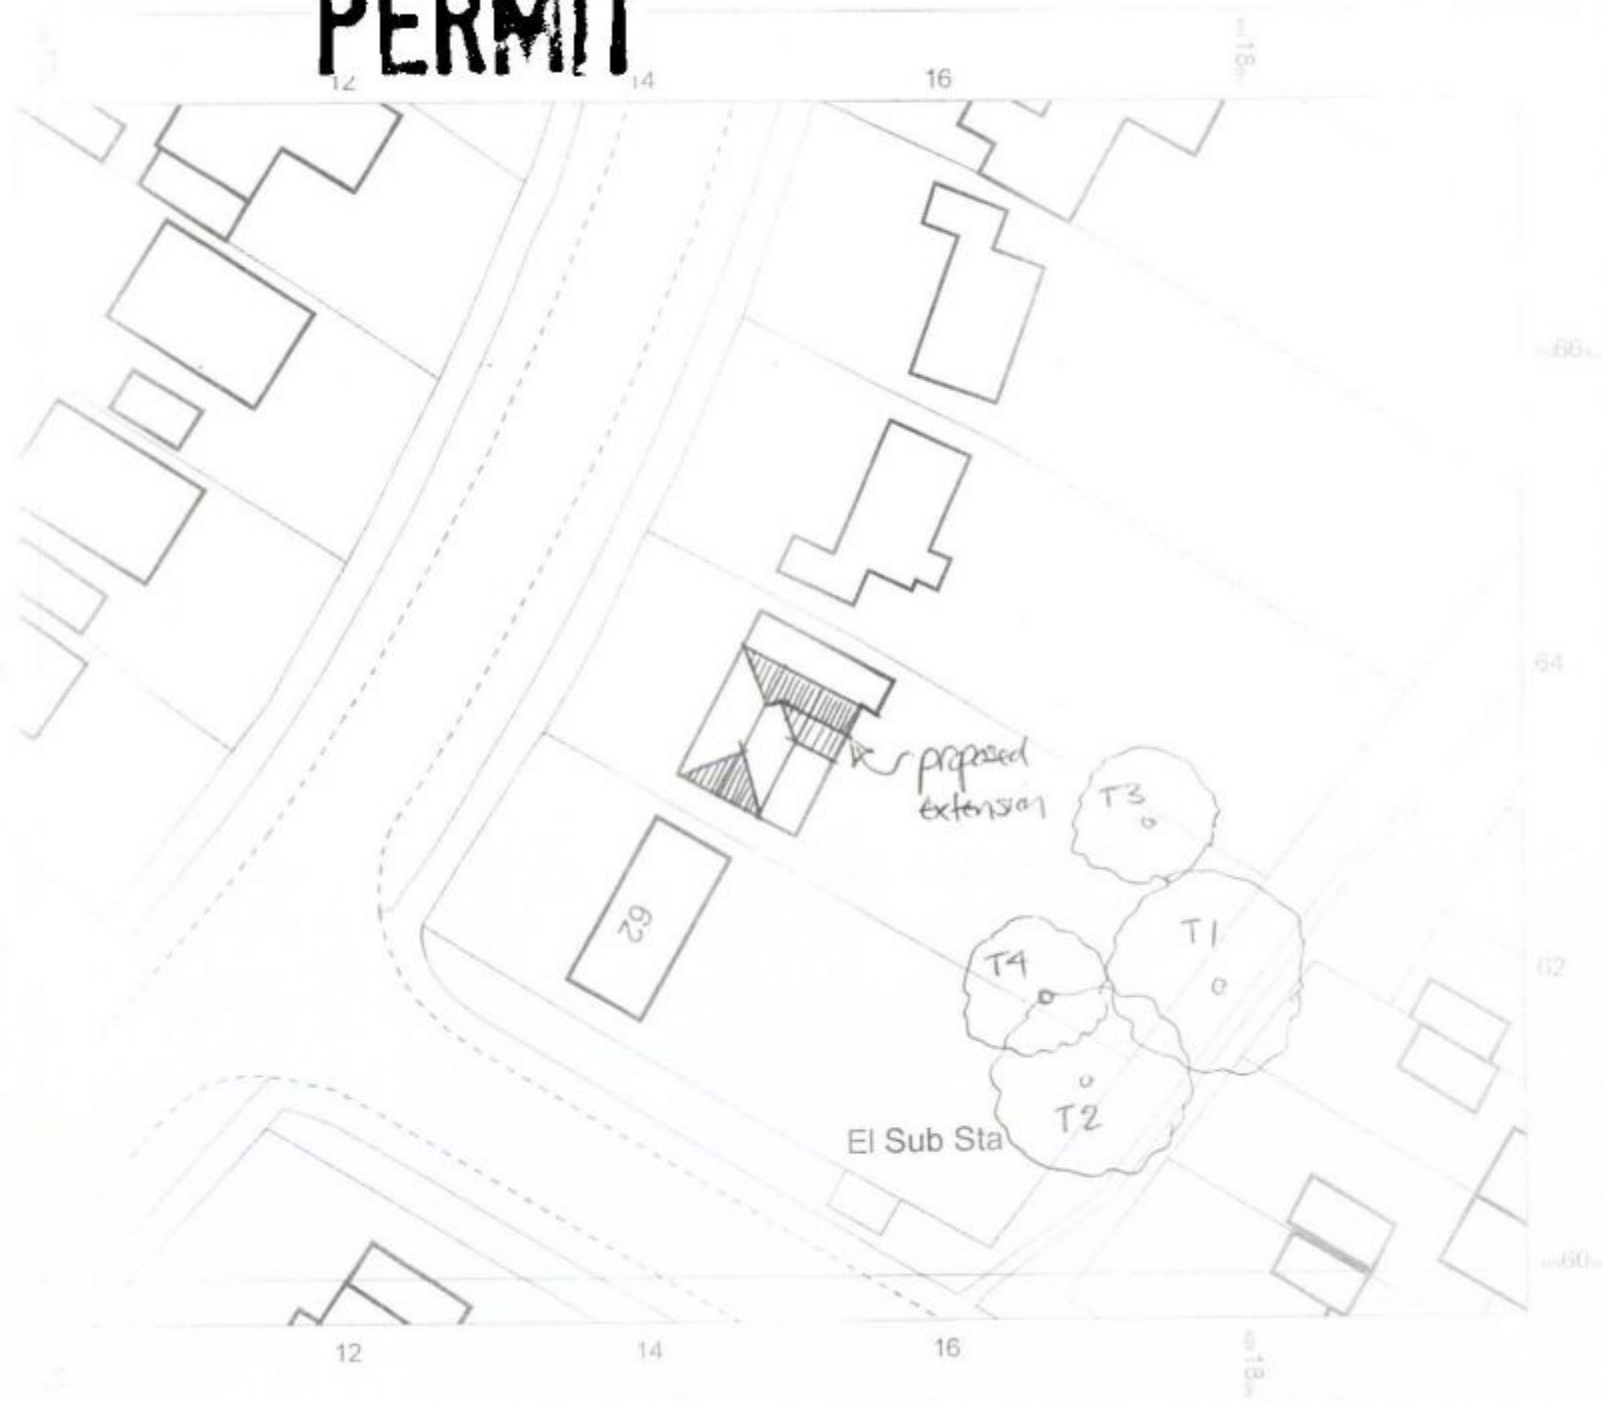

RECEIVED

**HAVANT BOROUGH
COUNCIL**
02 AUG 2011

© Crown Copyright. All rights reserved.
22 July 2011. By: [Signature]
[Signature]
1:500 scale print at A4 - 100%
[Signature]
© Crown Copyright. All rights reserved.

Mapping
sources from

OS

BLACKWITT
[Signature]
[Signature]