


proposed south elevation



proposed west elevation

PERMIT

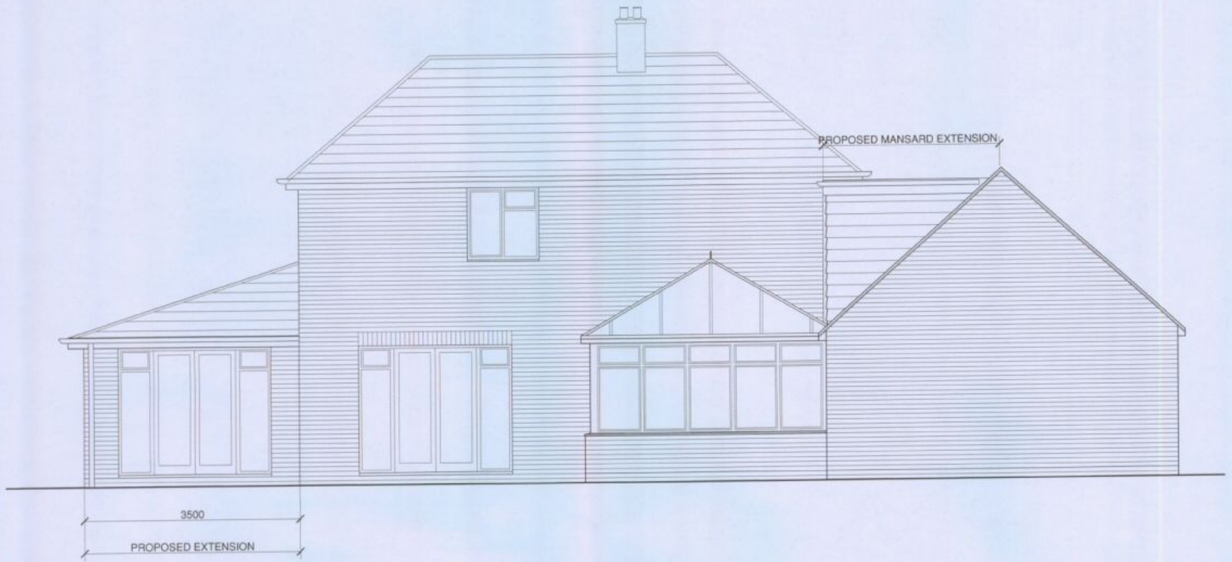

proposed north elevation



proposed east elevation

AMENDED

APP/10/00432

HAVANT BOROUGH COUNCIL DEVELOPMENT CONTROL 17 SEP 2010 RECEIVED

revision	notes	date	drawn	check	revision	notes	date	drawn	check	revision	notes	date	drawn	check
A	Juliet balcony removed and replaced with window above garage.	17-09-10	sgr											

client

scale width 100mm @ a1 - 50mm @ a3

notes

this drawing is the copyright of the Holman Reading partnership llp and must not be reproduced in whole or part or used for the execution of works without their permission.

all dimensions to be checked on site prior to commencement of construction works and the architect notified of any discrepancy.

figured dimensions are to be used in preference to scaled dimensions.

no deviation from this drawing will be permitted without prior consent of the architect.

all drawings are prepared subject to a full measured and structural survey of the buildings and site.

all structural work is subject to the appointment of a structural engineer to confirm and agree the structural proposals.

os promap licence no. 100020449.

hrp architects

holman reading partnership llp

18 Limberline Spur
hilsea, portsmouth, hampshire, po3 5hj

tel: 023 9269 1843
fax: 023 9263 9722
email: info@hrp-architects.com
website: hrp-architects.com

project	Proposed extension 19 Summerhill Road. Cowplain	drawn sgr		checked
		date July 10		status Planning
detail	Proposed elevations	a1 scale 1:50	a3 scale 1:100	8161 -03 rev A