PERMIT



Existing North Elevation



Existing West Elevation

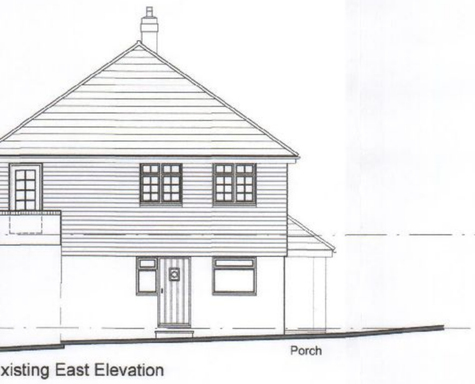

xisting East Elevation

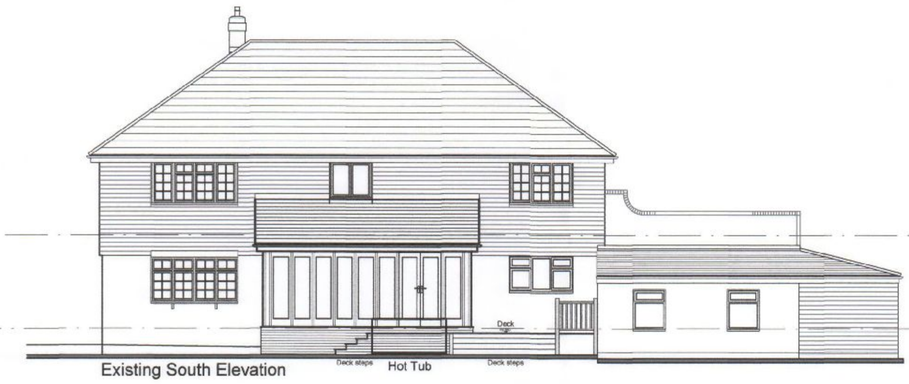

Existing South Elevation

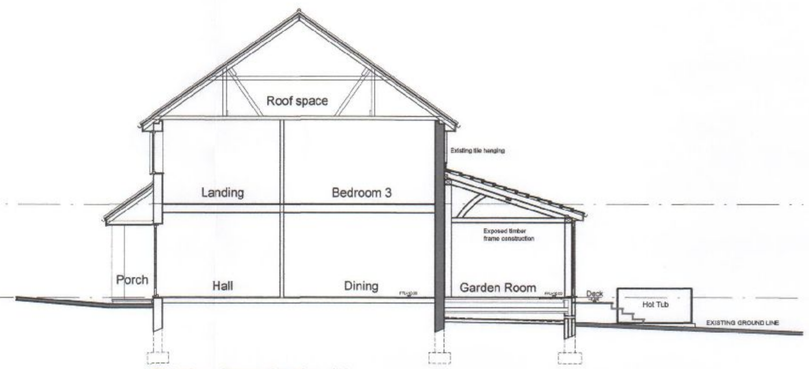

Existing Cross Section AA

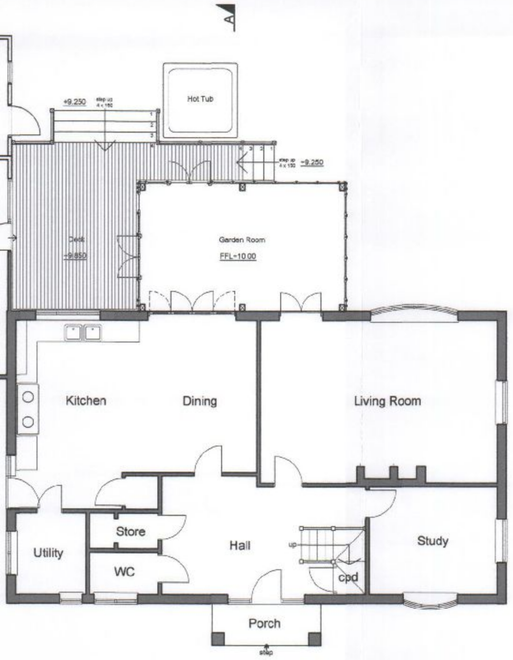

Existing Ground Floor

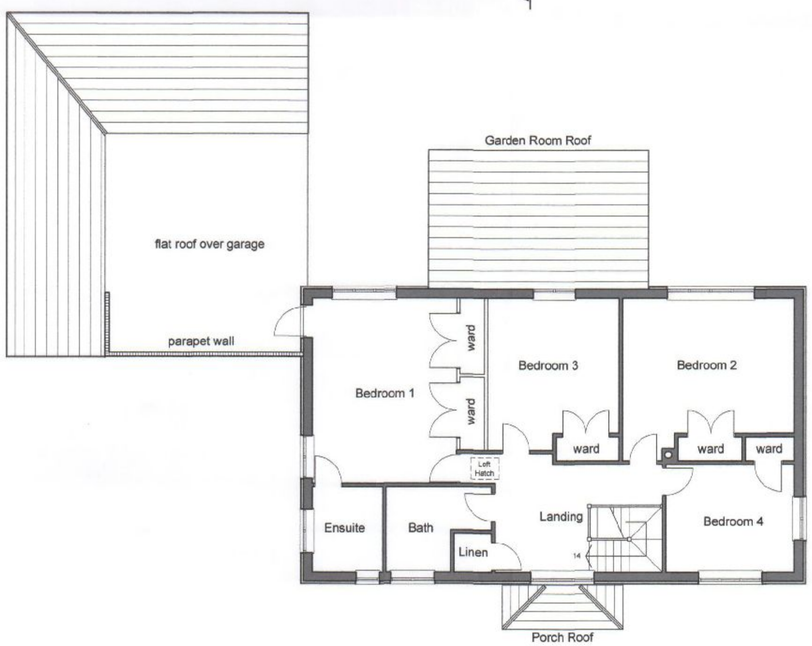

Existing First Floor

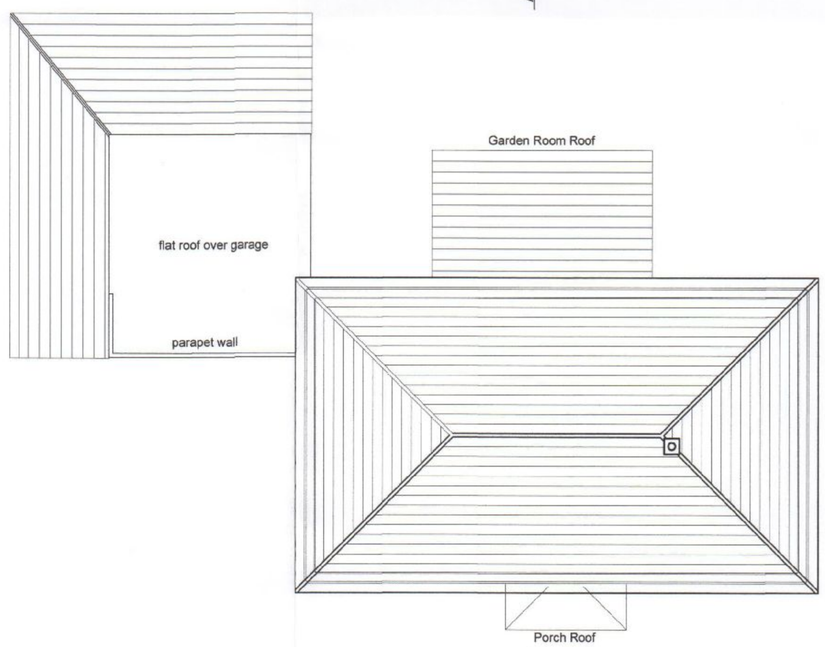

Existing Roof Plan

HAVANT BOROUGH COUNCIL
19 APR 2011
RECEIVED

revisions: A | 15.4.11 | JG | PLANNING

revisions:

100mm @A1

ns and levels. These should be checked prior to the ordering of any components and before the commencement of the works. All discrepancies should be brought to the attention of the Contract Administator

Mr & Mrs McPhee

PROPOSED PORCH

The Laurels, Bartons Road, Havant

drawing information

title: **EXISTING PLANS AND ELEVATIONS**

status: PLANNING
date: APRIL 2011
scale: 1:100 at A1
drawn: JG
chk'd:

pwp architects
PWP Architects Ltd 61 South Street, Havant, Hampshire PO9 1BZ
t: 02392 482494 f: 02392 481152
e: design@pwp-architects.com
w: www.pwp-architects.com

job: 4747 dwg: 1202 rev: A