


PERMIT

PROPOSED
PATIO
DOORS

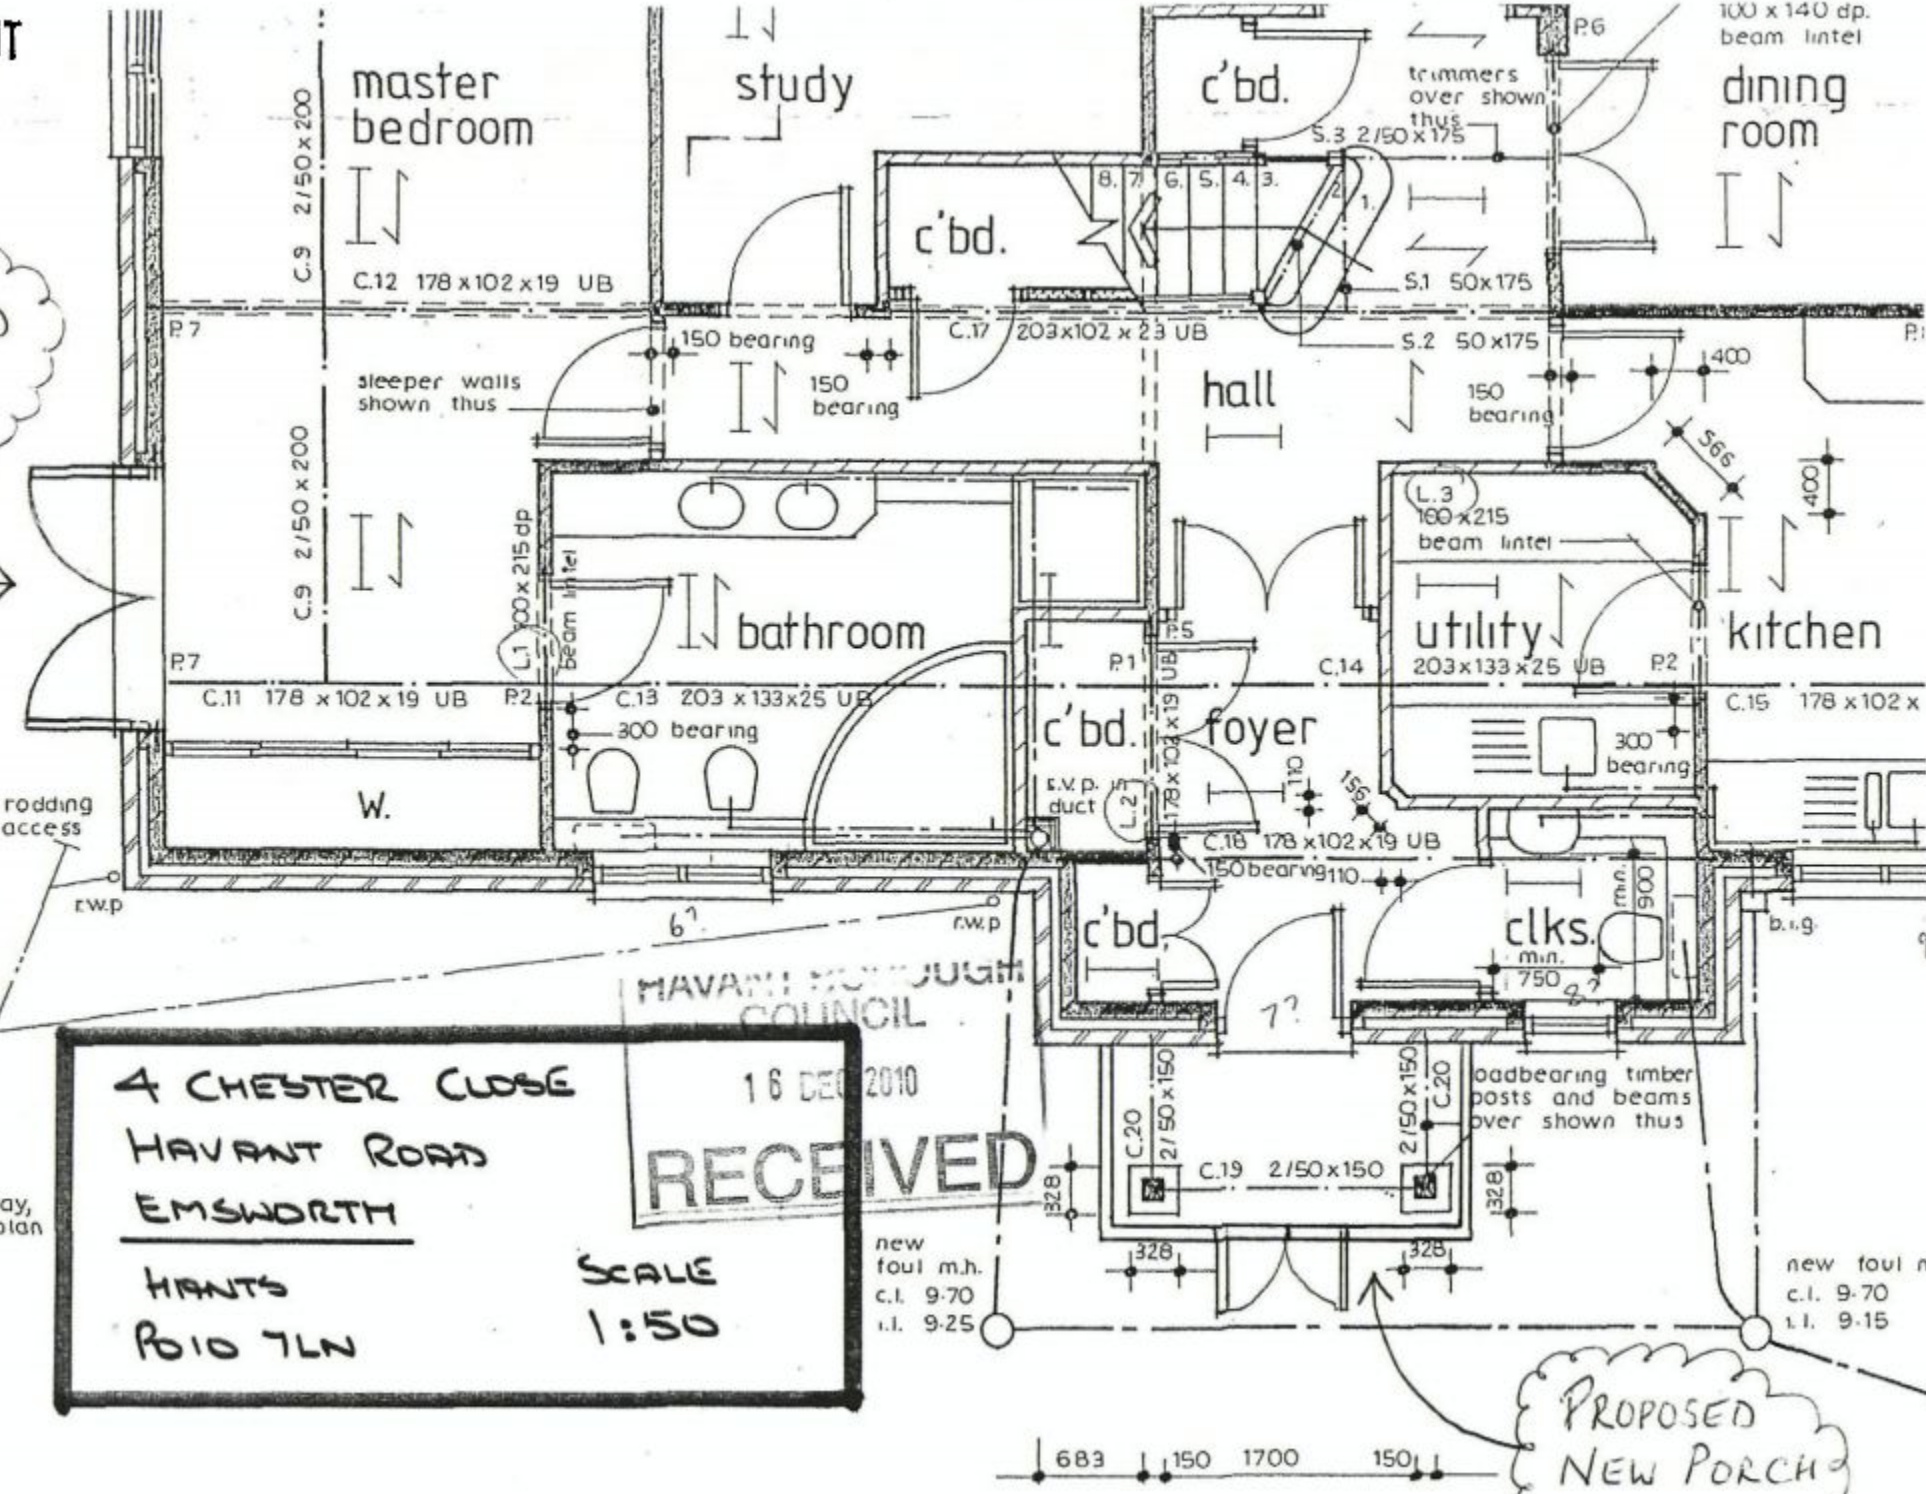

4 CHESTER CLOSE
HAVANT ROAD
EMSWORTH

HANTS
PO10 7LN

HAVANT BOROUGH COUNCIL
16 DEC 2010
RECEIVED

SCALE
1:50

to soakaway,
see site plan

PROPOSED
NEW PORCH

683 150 1700 150