

PERMIT


Existing Elevations

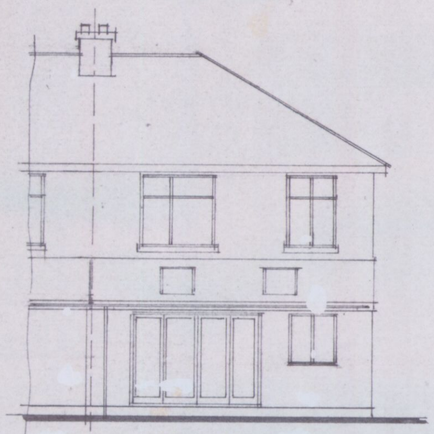

East Elevation.

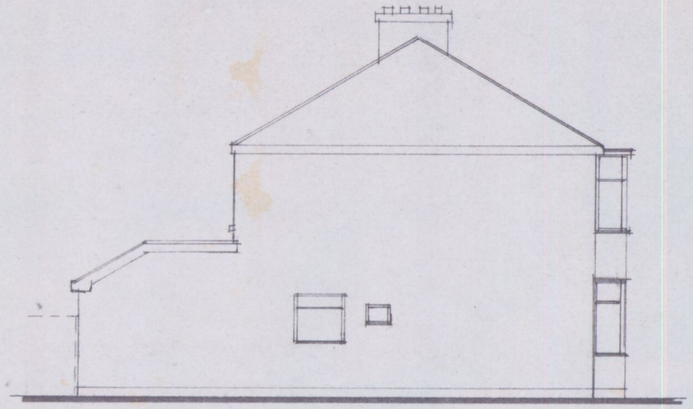


North Elevation.

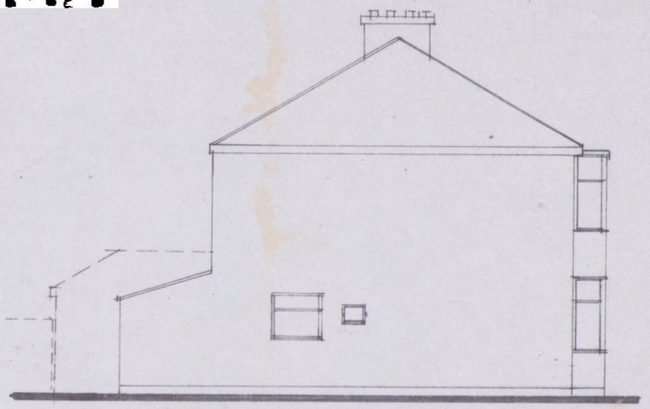


North Elevation.




East Elevation.

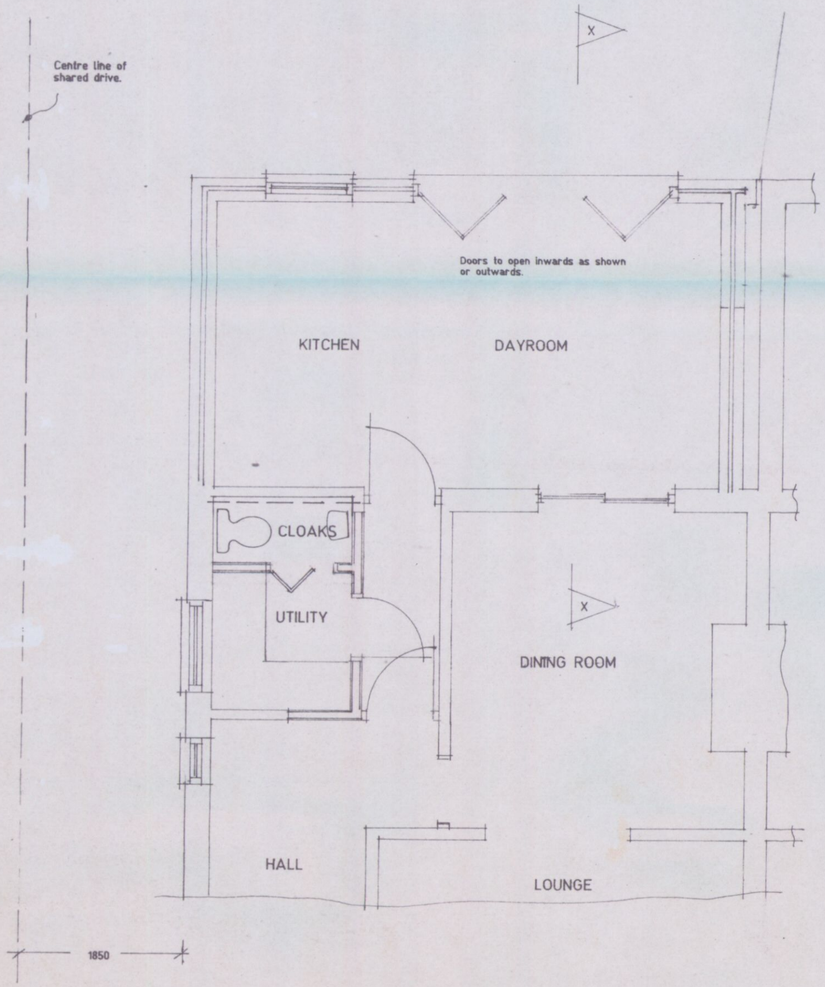

Proposed Ground Floor Layout Plan.

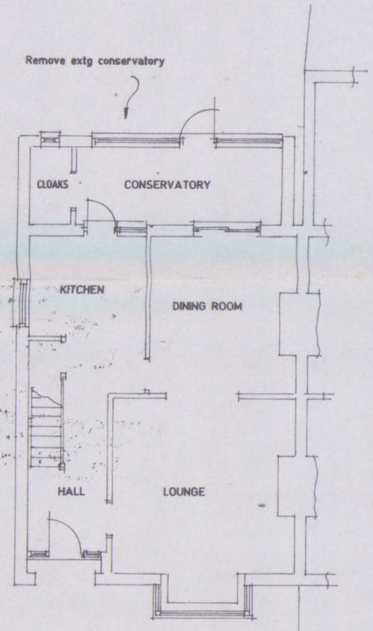

Extg Ground Floor Layout

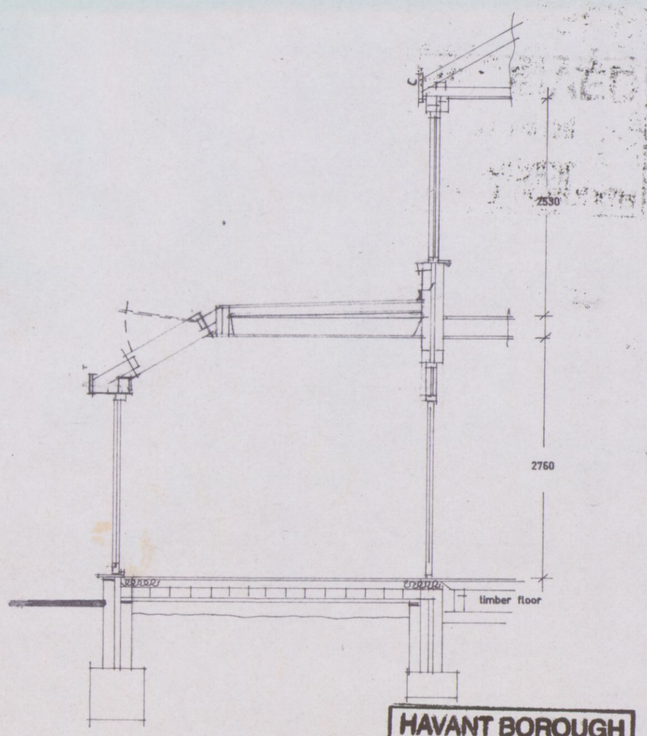

Section x-x.

HAVANT BOROUGH COUNCIL
22 JUN 2010
RECEIVED

Proposed single storey rear extension at 57 Stakes Road, Purbrook, Waterlooville, Hants. PO7 5LZ

A. Saunders Esq..

Scale 1:50 1:100	Date June 2010
A3 Drawing Number	
Revision	