


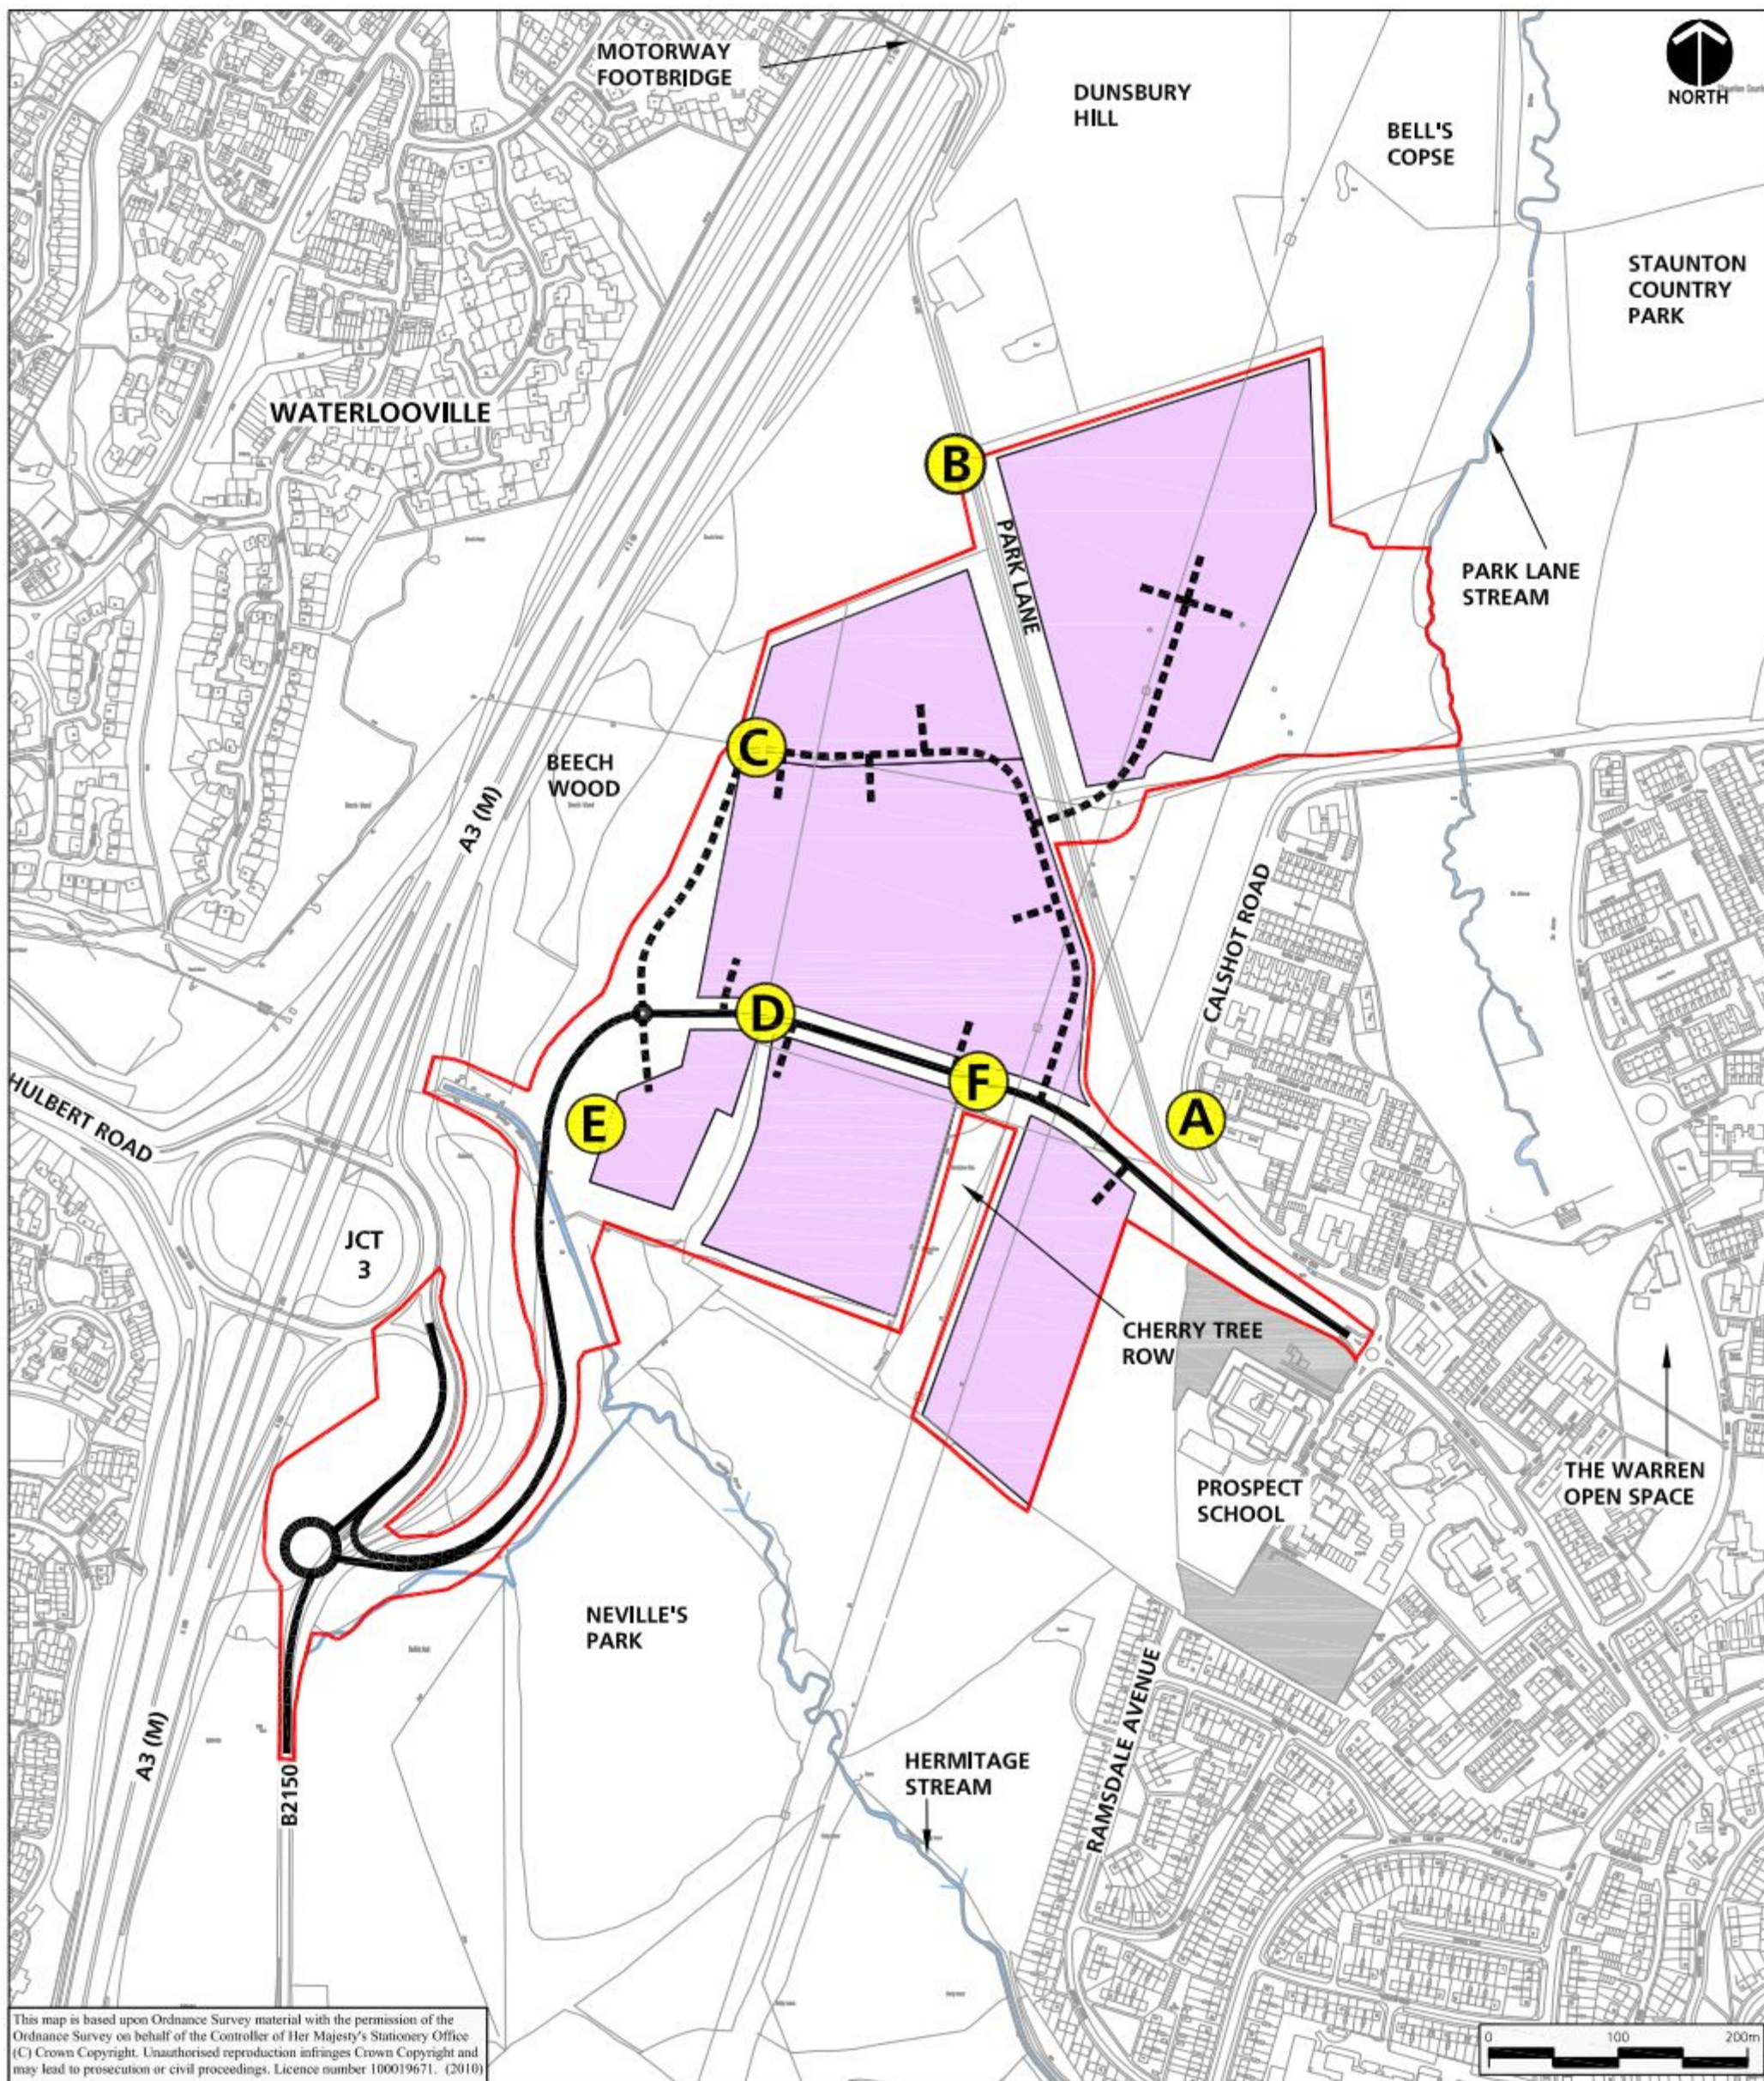

This map is based upon Ordnance Survey material with the permission of the Ordnance Survey on behalf of the Controller of Her Majesty's Stationery Office (C) Crown Copyright. Unauthorised reproduction infringes Crown Copyright and may lead to prosecution or civil proceedings. Licence number 100019671. (2010)

KEY

- PLANNING APPLICATION BOUNDARY
- DEVELOPMENT PLOTS
- A LOCATIONS OF NOISE MEASUREMENTS
- PROPOSED LINK ROAD AND SITE ACCESS
- SUGGESTED ACCESS ROUTE THROUGH PLOT
- RESIDENTIAL DEVELOPMENT UNDER CONSTRUCTION

PLEASE NOTE:
THE LOCATIONS ARE ILLUSTRATED ON
THE INDICATIVE MASTERPLAN LAYOUT

Dunsbury Hill Farm
Location of Noise Measurements
Figure 10.1

Scale 1: 5,000 at A3
March 2012