


EXISTING FLOOR PLAN

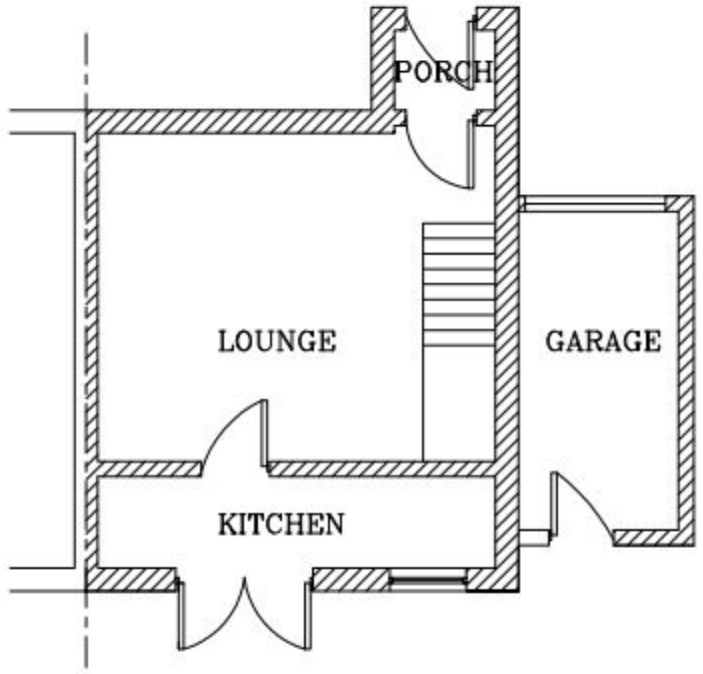

PROPOSED FLOOR PLAN

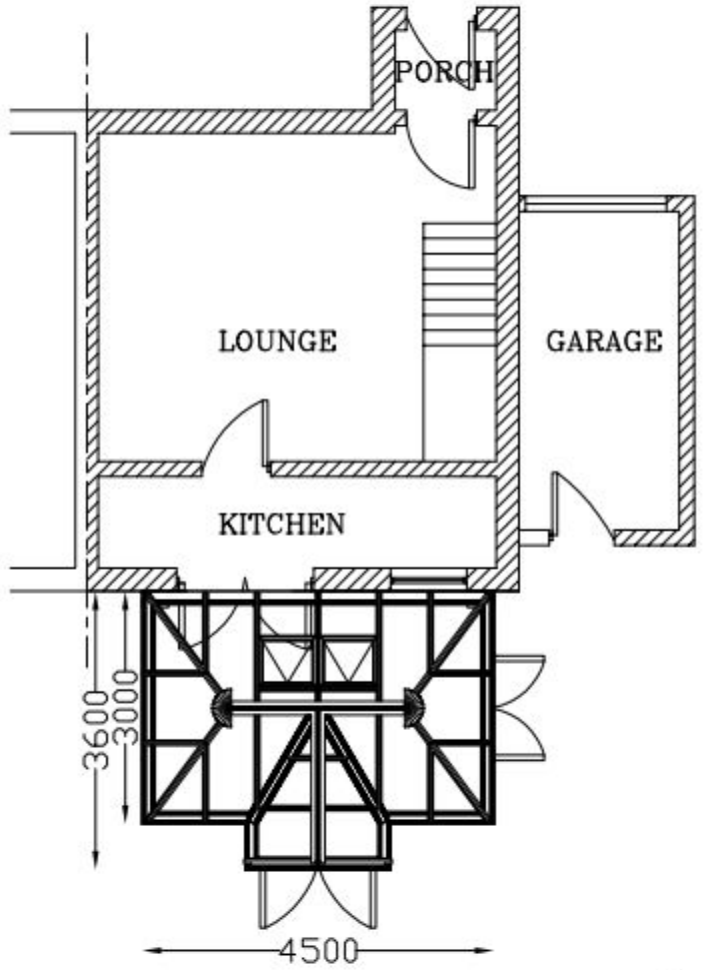

PERMIT

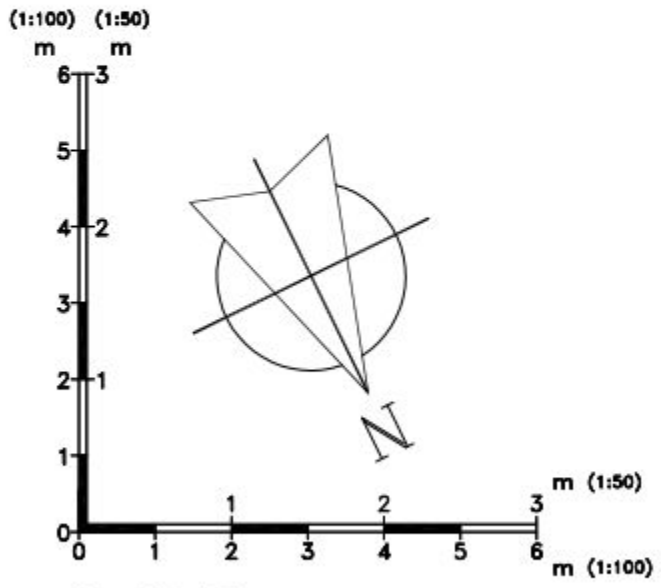

Paper Size A3

Drawing No: 4875/04	Pag Ref No: SC1482AP
Title: HARDY 40 PLACE CRESCENT WATERLOOVILLE HAMPSHIRE PO7 5UP	Drawn: A.BURGESS Scale: 1:100

EVEREST CONSERVATORIES
UNIT 7
NORTH ORBITAL COMMERCIAL PARK,
NAPSBURY LANE,
ST ALBANS
AL1 1XB

Date: 15/09/2011