
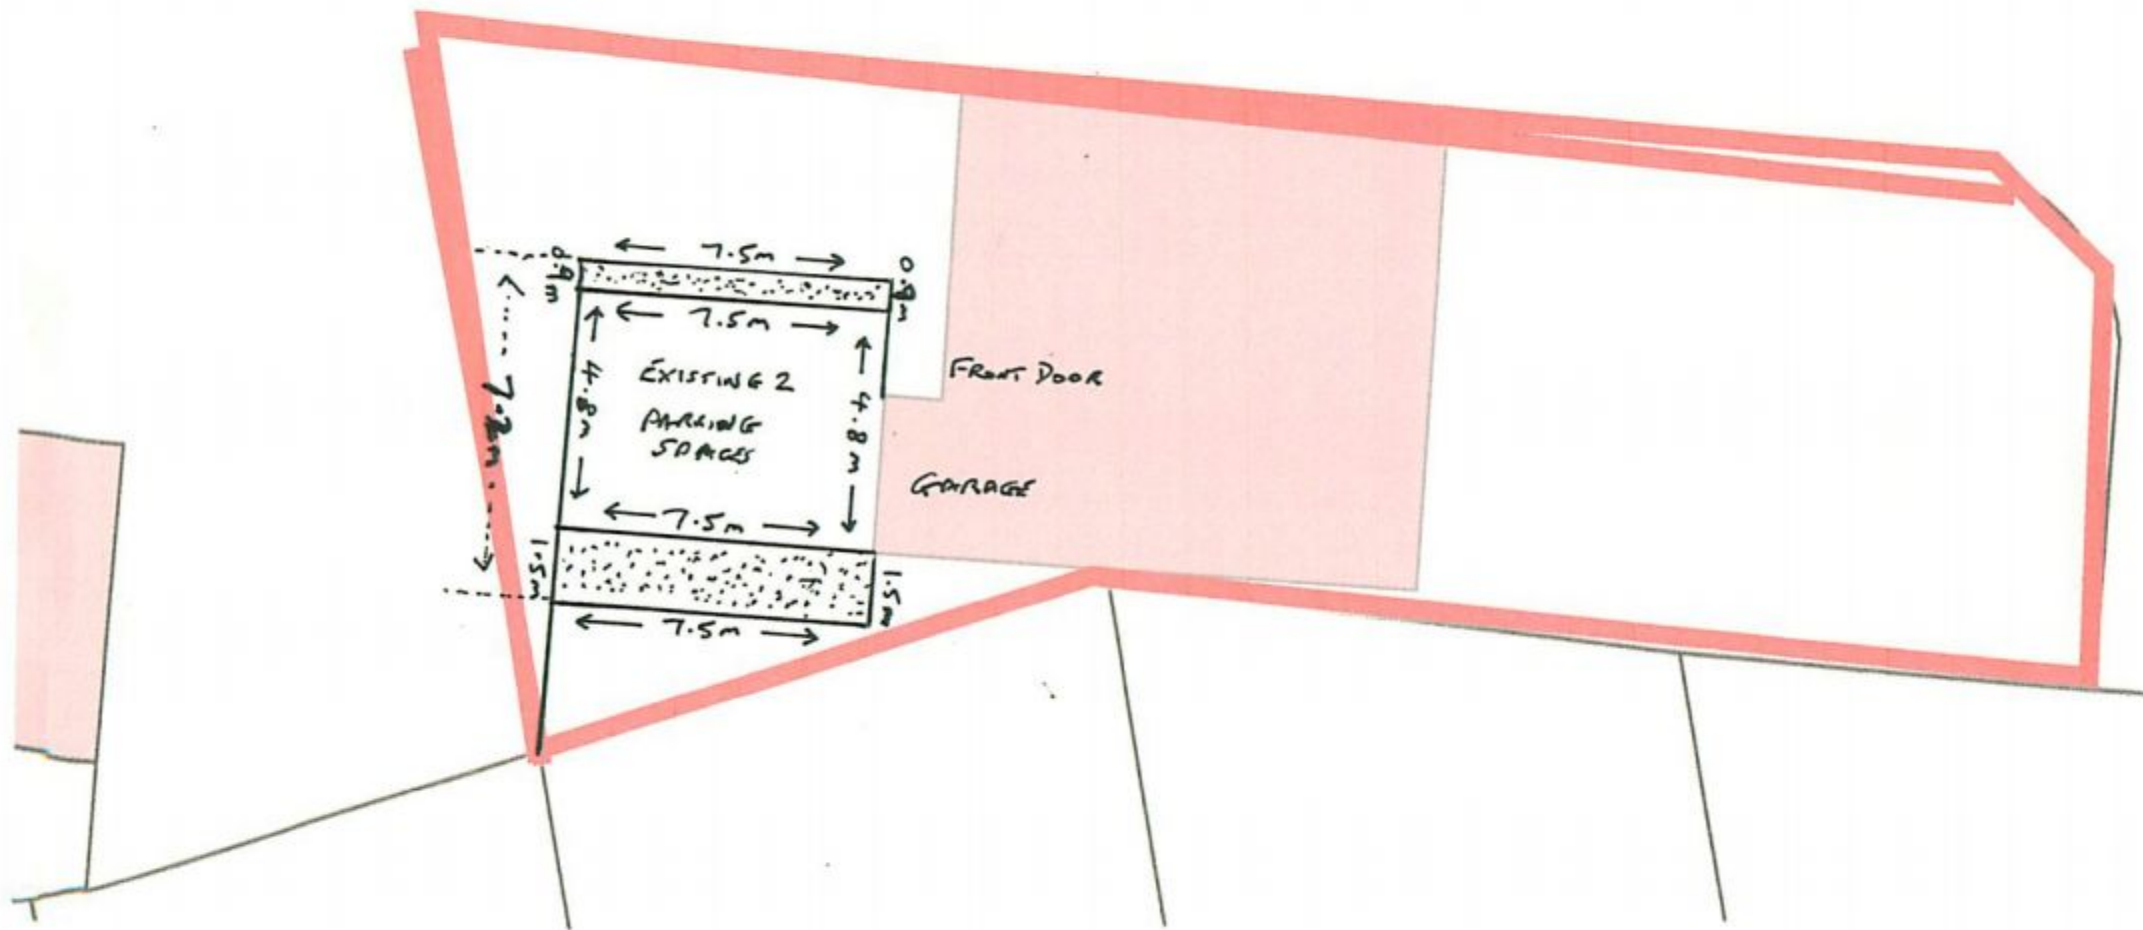


# PERMIT

APP/12/00005 RAMPTON 5 CHARENANT GARDENS

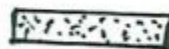

 PROPOSED ENLARGED HANDSTAND - POROUS CONSTRUCTION TO ALSO ALLOW DIRECT RUN-OFF WATER TO LAWN AND PLANT AREA.

TOTAL PARKING AREA WOULD BE 7.2m x 7.5m

Tim Rampton  
22/2/12