



REAR SOUTHERN ELEVATION
SCALE 1:50

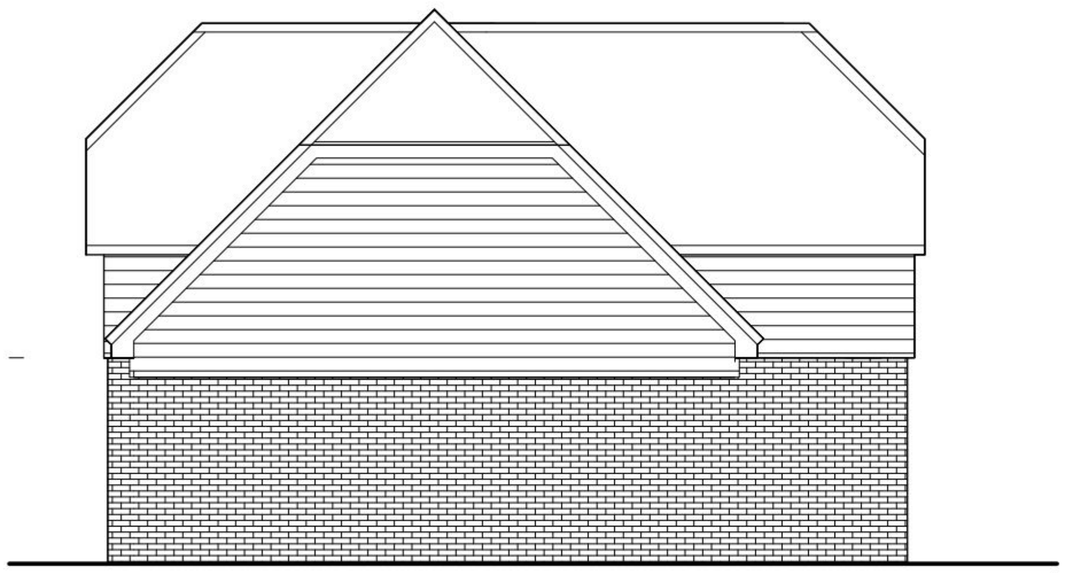


FRONT NORTHERN ELEVATION
SCALE 1:50




SIDE EASTERN ELEVATION
SCALE 1:50

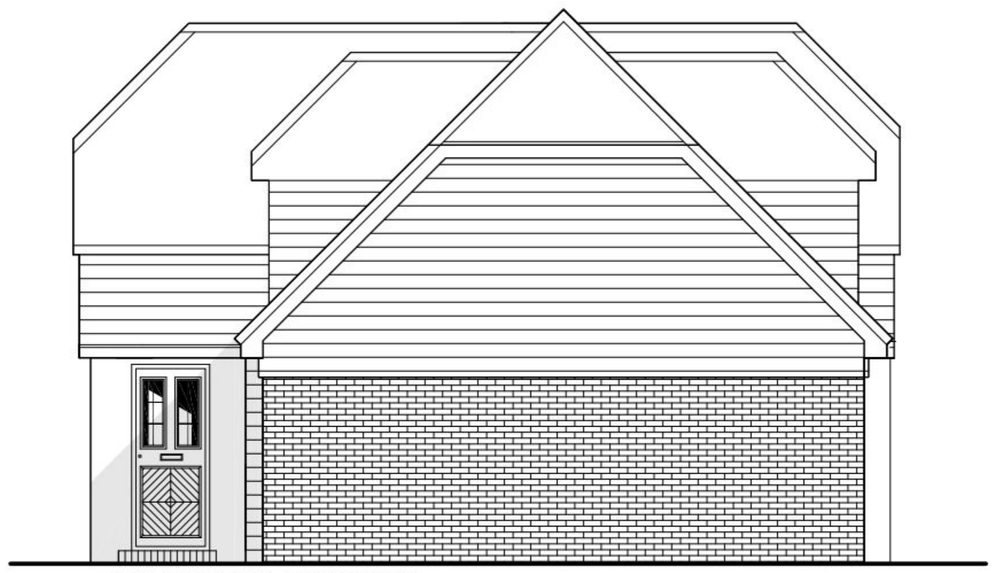


SIDE WESTERN ELEVATION
SCALE 1:50

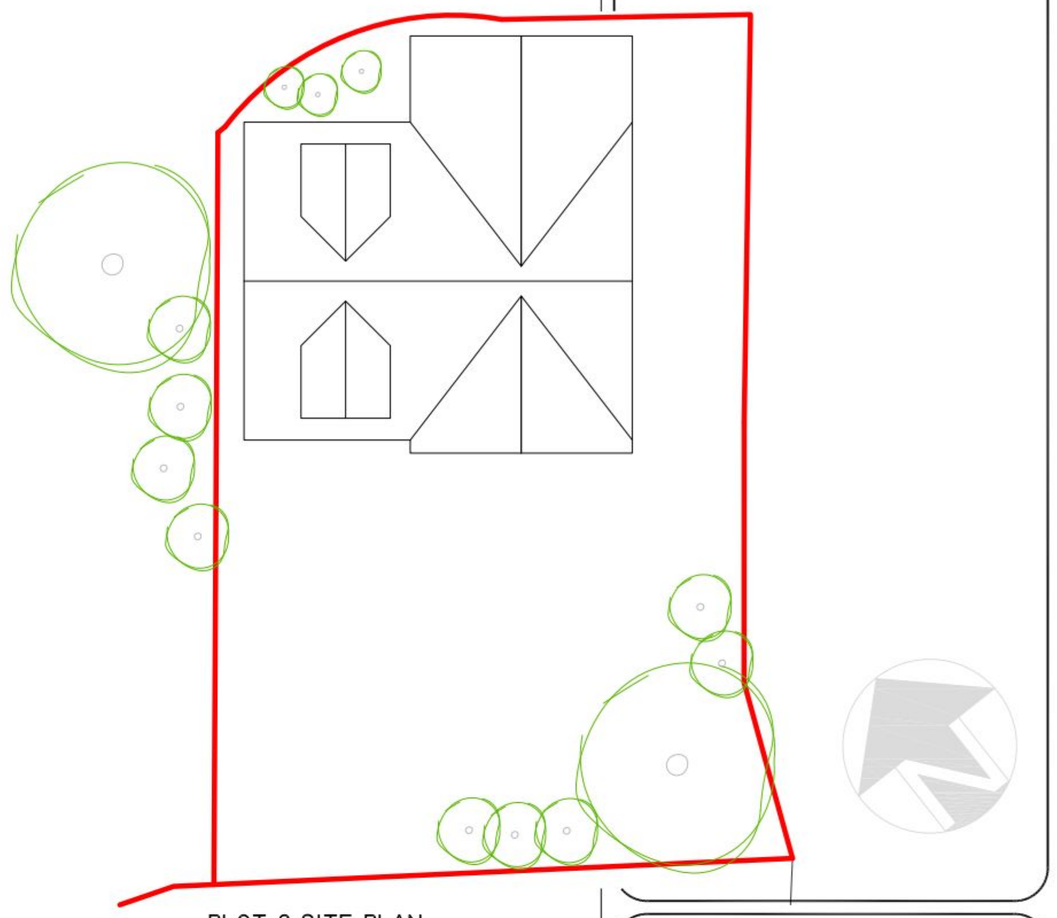


PLOT 2 SITE PLAN
SCALE 1:100

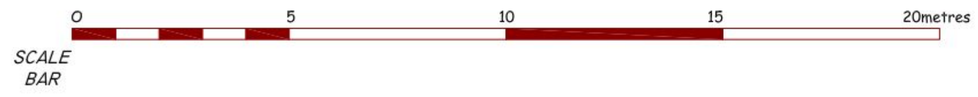

REFUSE

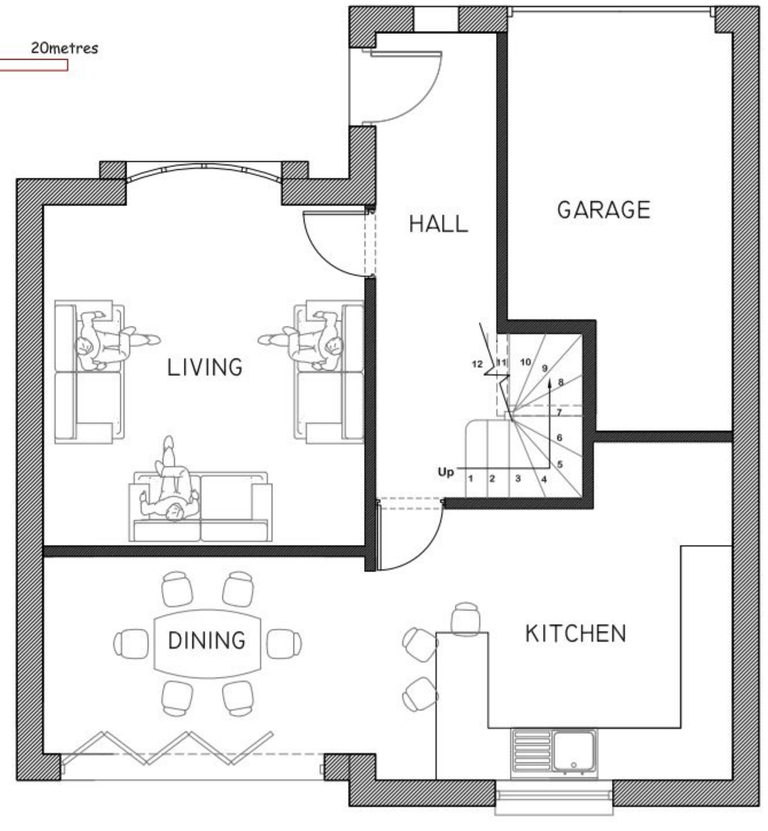

PROPOSED GROUND FLOOR
SCALE 1:50

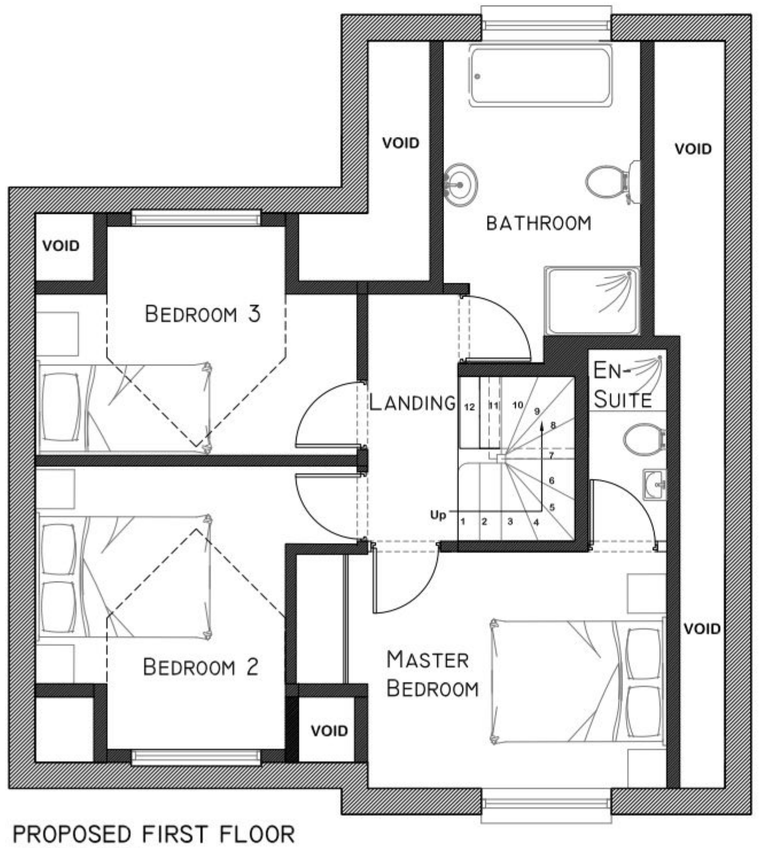

PROPOSED FIRST FLOOR
SCALE 1:50

NOTES

This drawing is the property of McAndrew Martin and must not be reproduced in part or whole or used for the execution of works without their permission.

All dimensions to be checked on site prior to commencement of any construction works and McAndrew Martin notified of any discrepancy via the Supervising Officer.

Figured dimensions are to be used in preference to scaled dimensions. However for Planning purposes scaling is permitted.

No deviation from this drawing will be permitted without the express consent of McAndrew Martin via the Supervising officer.

All works are to comply with the current edition of the Building Regulations and British Standards.

CLIENT
Mr D. Simpson
104 Worcester Road
Chichester
W.Sussex
PO19 5EB

PROJECT
Proposed Development at
Wait Lane End Farmhouse
208 London Road
Waterlooville
Hampshire
PO7 7AN

DRAWING TITLE
Plot Two 3 Bed Detached Proposed Plans and Elevations

DATE	DRAWN BY
03.01.12	jbb
SCALE	CHECKED BY
1:50	il

AMENDMENTS	DATE	CHECKED BY
B car space relocated	08.02.12	il

DRAWING NO.	REVISION
111/P/353.003	B1

McANDREW MARTIN
CHARTERED SURVEYORS
ONE LINKS HOUSE
FAIRWAY BUSINESS CENTRE
DUNDAS LANE
PORTSMOUTH
HAMPSHIRE
PO3 5BL
TEL. 023 9269 7193
FAX. 023 9266 4678
office@mcandrewmartin.com
RICS
BSI
Chartered Building Consultancy
WWW.MCANDREWMARTIN.COM