
PERMIT


NOTES:
This drawing has been produced solely for PLANNING/DESIGN.
Do not Scale from this Drawing except for planning purposes.
This drawing is the copyright of MF Designs Ltd.

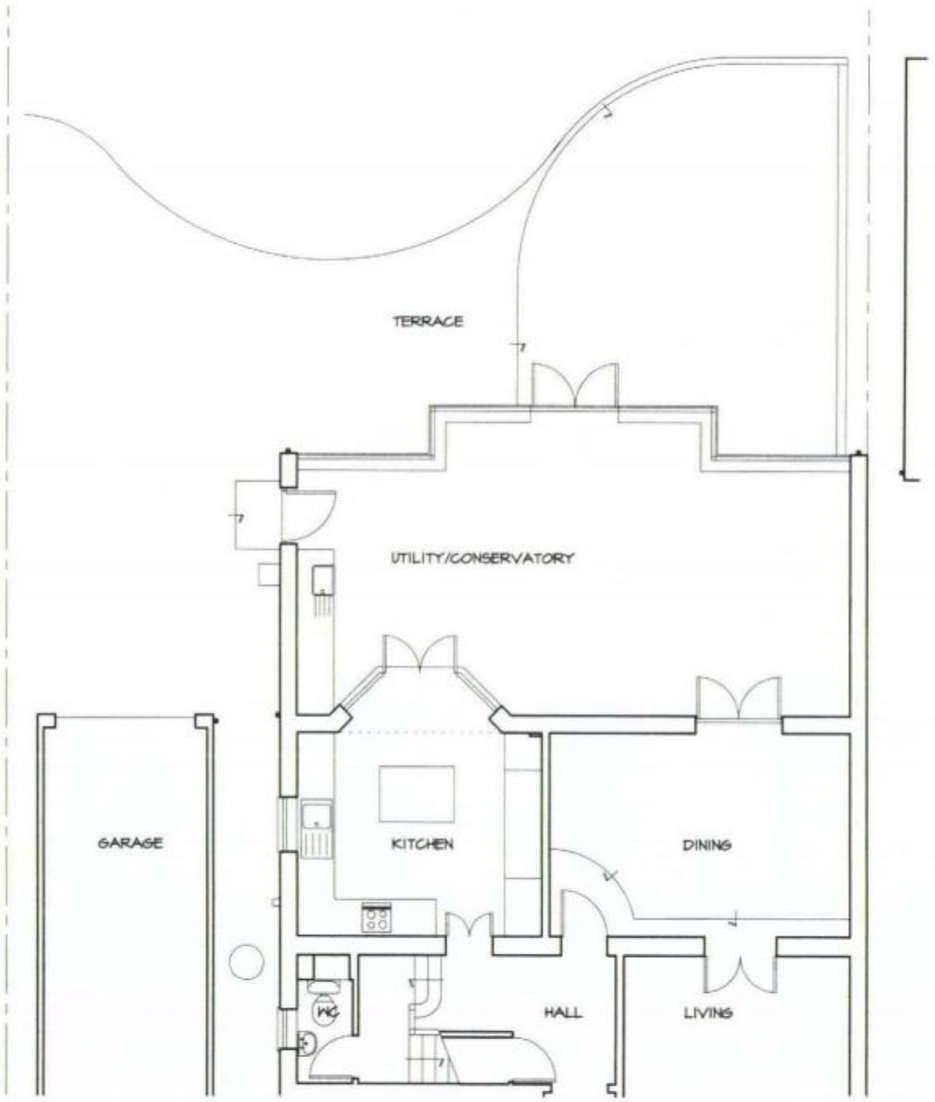


Ground



West

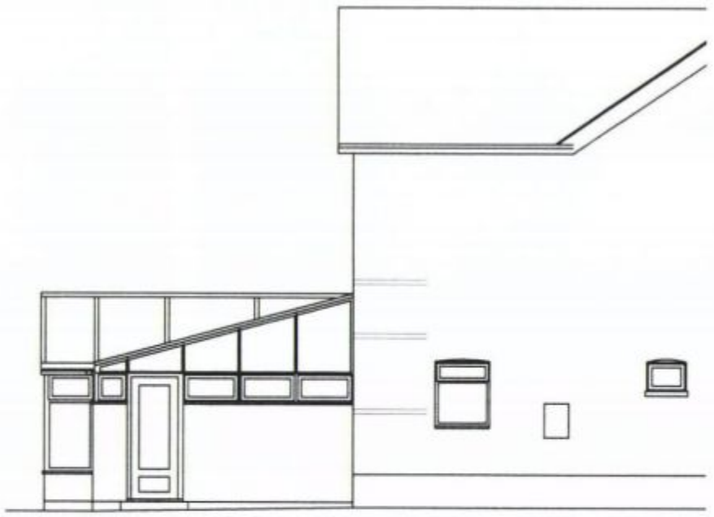

South

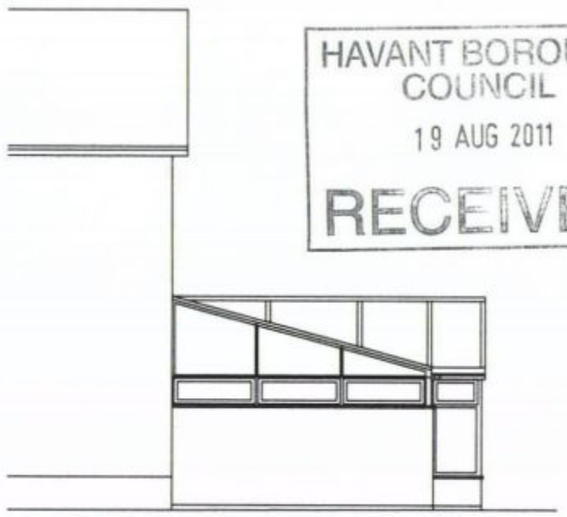

North

HAVANT BOROUGH COUNCIL
19 AUG 2011
RECEIVED

NORTH

EXISTING SURVEY
4 PARK CRESCENT, EMSWORTH. PO10 7NT

mf designs ltd
Chartered Architects
12 Wensley Gardens • Emsworth • Hampshire • PO10 7RA
Director: Martin Farrer RIBA • Co Registration No.4507379
t/f 01243 377766
e admin@mfdesigns.org.uk

Date: Feb 2011
Scale: 1:100
Job No: 3017
Drg No: 100