

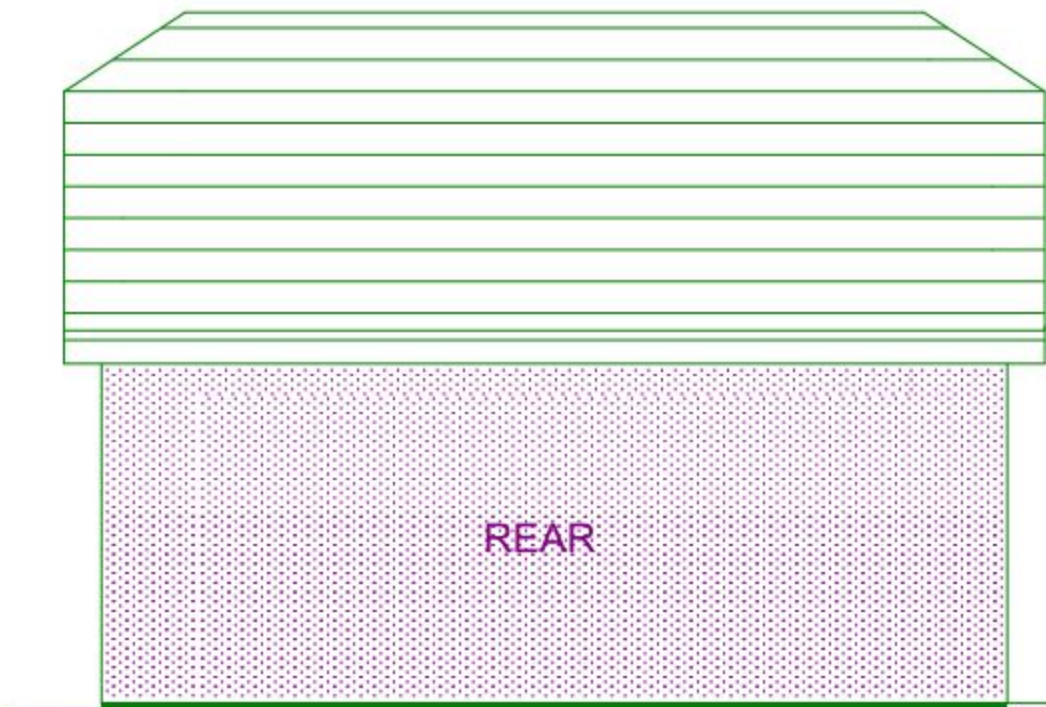
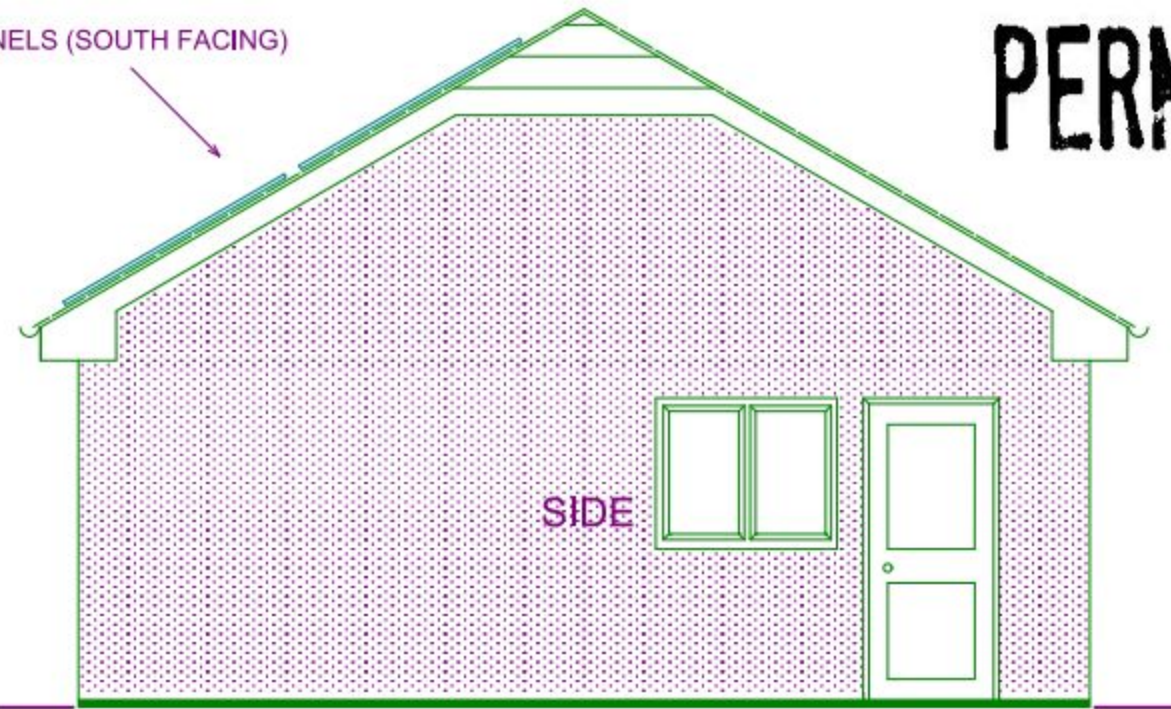


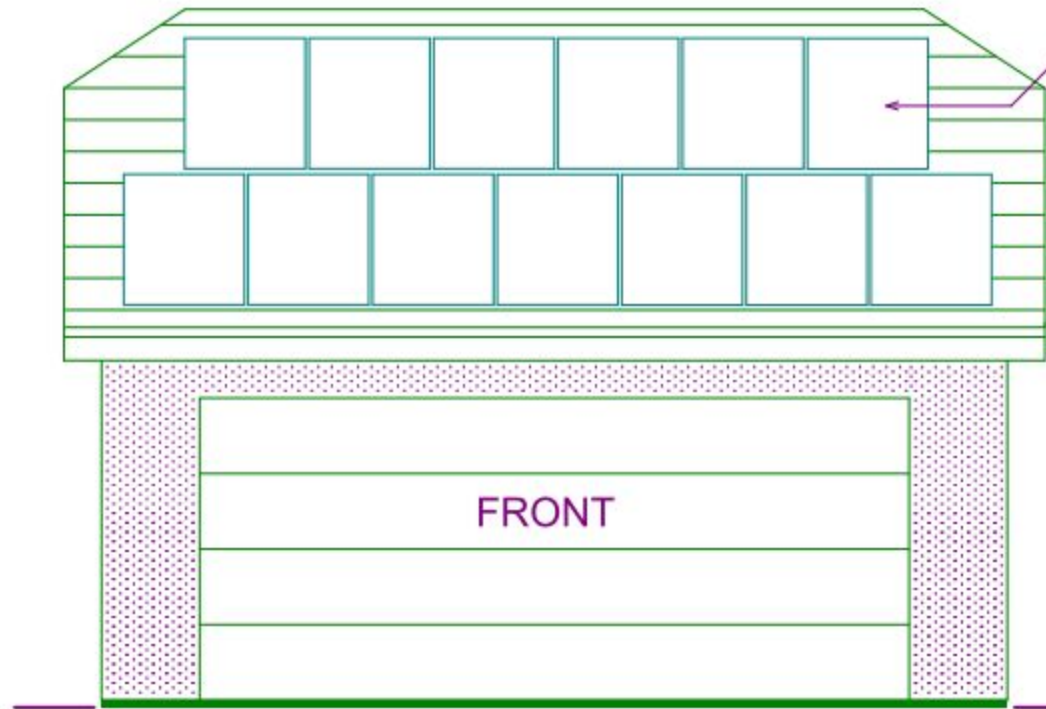

RENDER

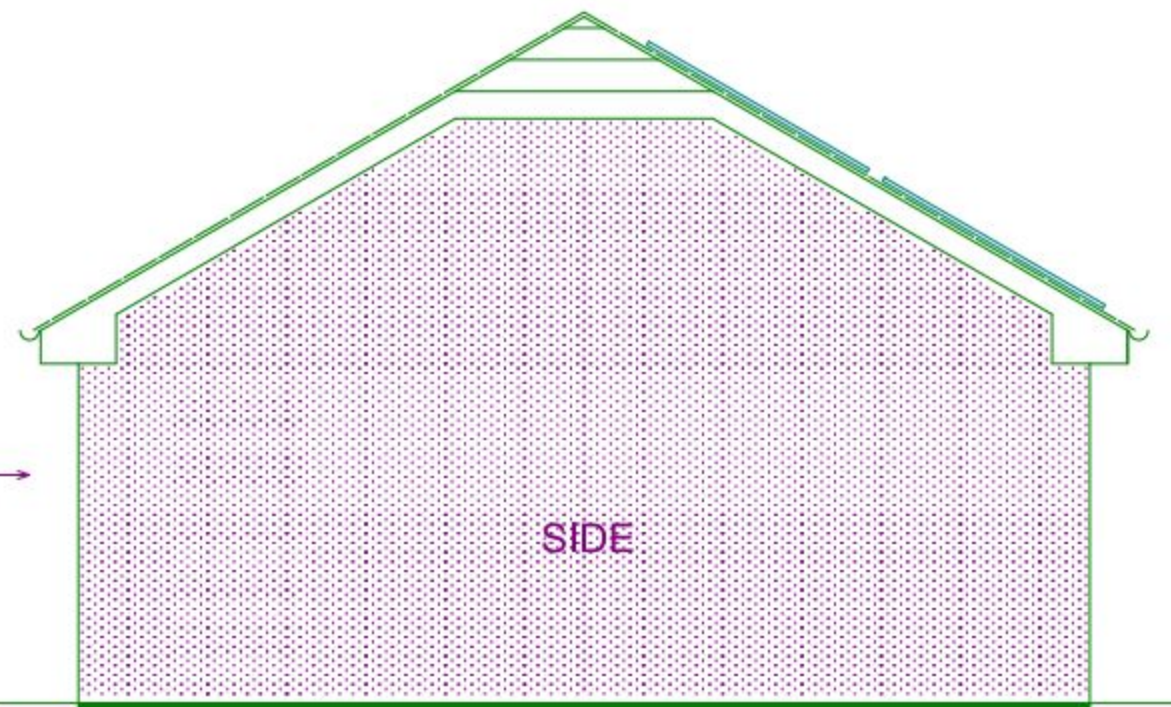

TITLE: Proposed Double Garage at 5 Webb Close, Hayling Island Hants, PO11 9JG			
SCALE: 1 : 50	DRAWING REF: 5WEBBCL.PDF	REV: B	DATE: 06/02/2012
DRAWN: A. WADE		PAGE: 2 OF: 2	SIZE: A3