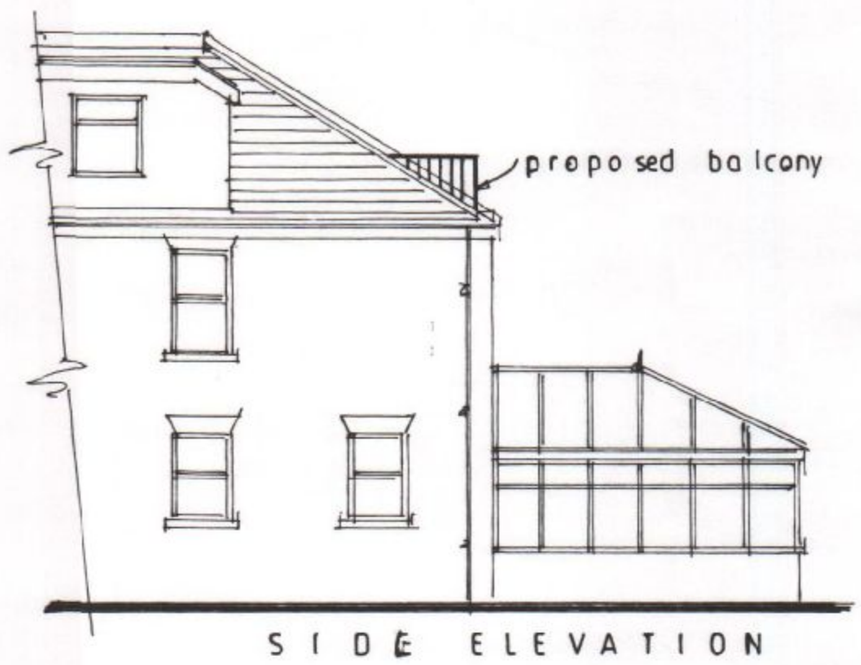

SIDE ELEVATION

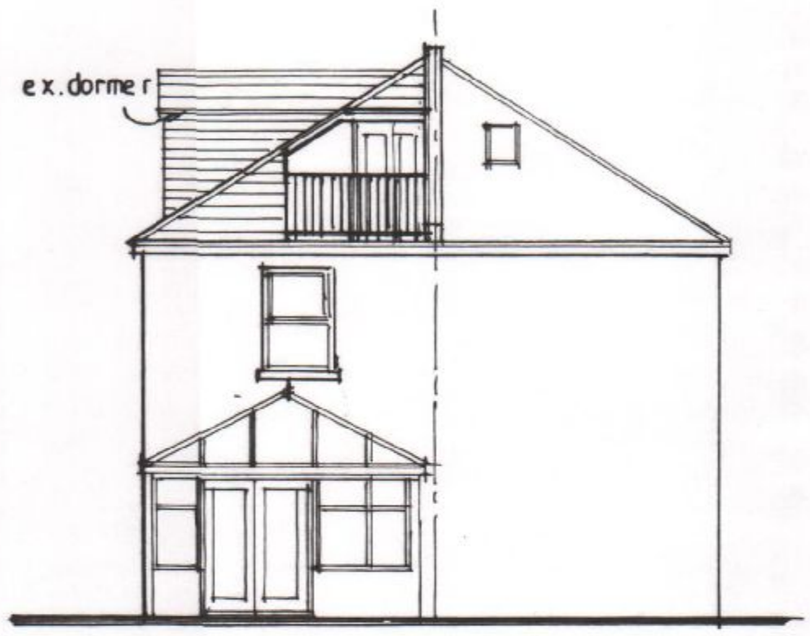

REAR ELEVATION

SECOND FLOOR PLAN

HAVANT BOROUGH COUNCIL
21 NOV 2011
RECEIVED

Note:
All dimensions must be checked on site and not scaled from this drawing.
except for planning.

PERMIT

A		
	Date	Revision

© copyright

Client

MR and MRS. BARBER

Job Title

PROPOSED SECOND FLOOR REAR BALCONY AT 25, BEDHAMPTON Hill BEDHAMPTON HAVANT HANTS PO9 3ES

Drawing Title

PROPOSALS

Scale 1:50 / 1:100

Date NOV 2011

Drawn by C W

Drg. No. 3

Rev.

ARCHITECTURAL 594 x 841mm A1.