
PERMIT

HAVANT BOROUGH COUNCIL
15 NOV 2010
RECEIVED

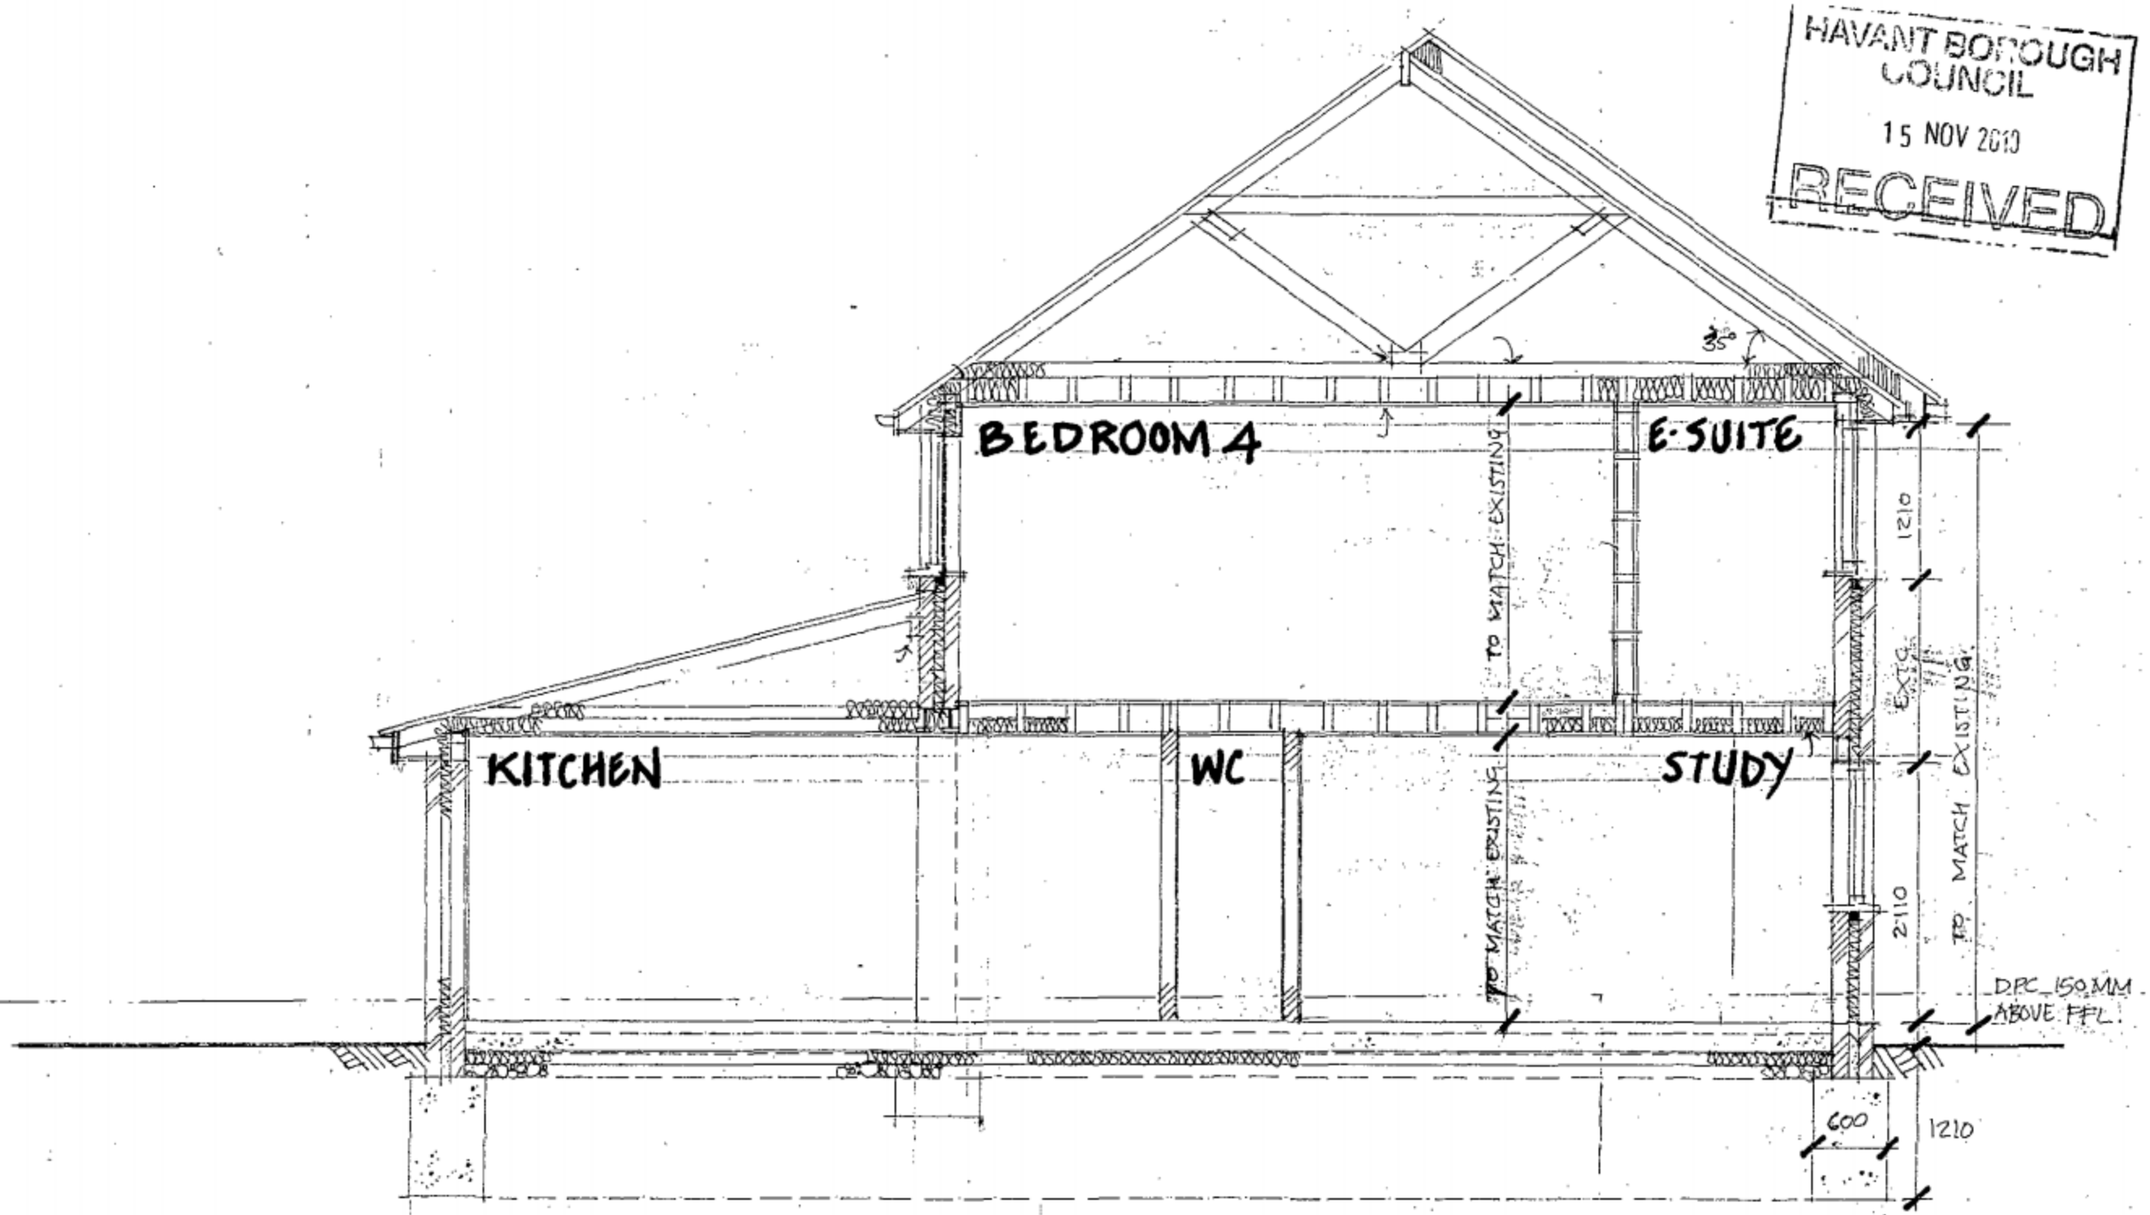

PROPOSED SECTION A-A

SCALE 1:50@A3

PROPOSED ALTERATIONS & IMPROVEMENTS TO
№ 42 SALTERNS LANE - HAYLING ISLAND HAMPSHIRE
FOR MR & MRS PORRETT

ARCHITECTURAL PLANNING
1A NUTBOURNE ROAD
Sandy Point, Hayling Island, Hampshire, PO11 9RT
Tel 02392 463994 Fax 02392 463994
E-mail: inutbourne@aol.com.uk