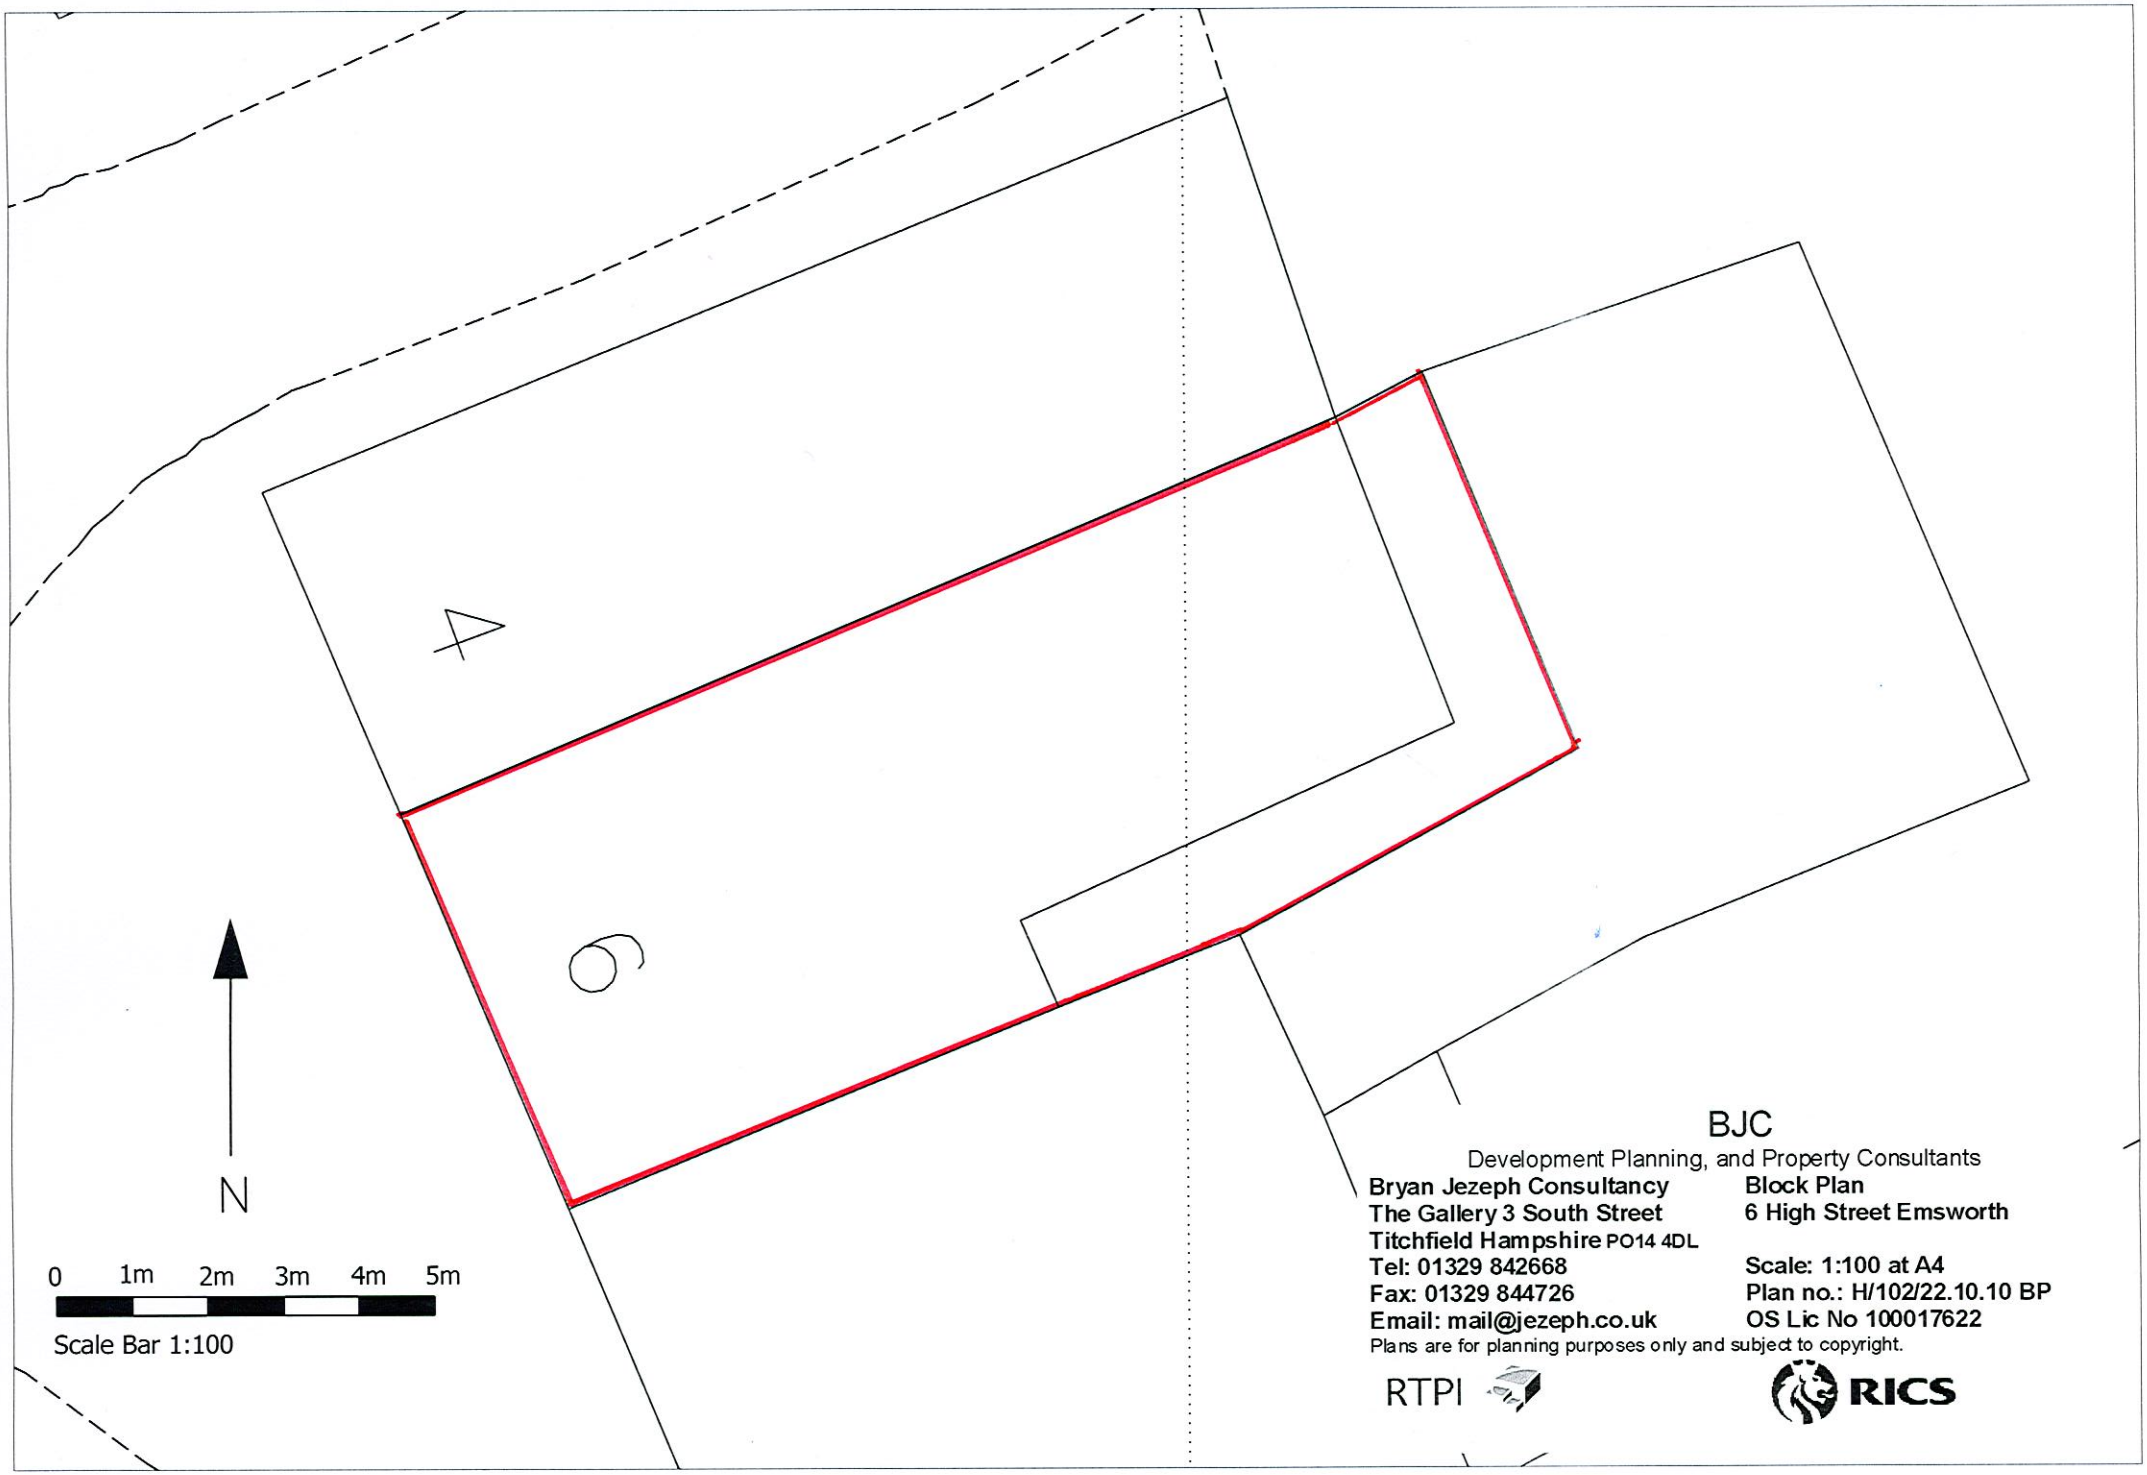

BJC

Development Planning, and Property Consultants

Bryan Jezeph Consultancy
The Gallery 3 South Street
Titchfield Hampshire PO14 4DL
Tel: 01329 842668
Fax: 01329 844726
Email: mail@jezeph.co.uk

Block Plan
6 High Street Emsworth

Scale: 1:100 at A4
Plan no.: H/102/22.10.10 BP
OS Lic No 100017622

Plans are for planning purposes only and subject to copyright.

RTPI

RICS