
PERMIT

EXISTING FIRST.

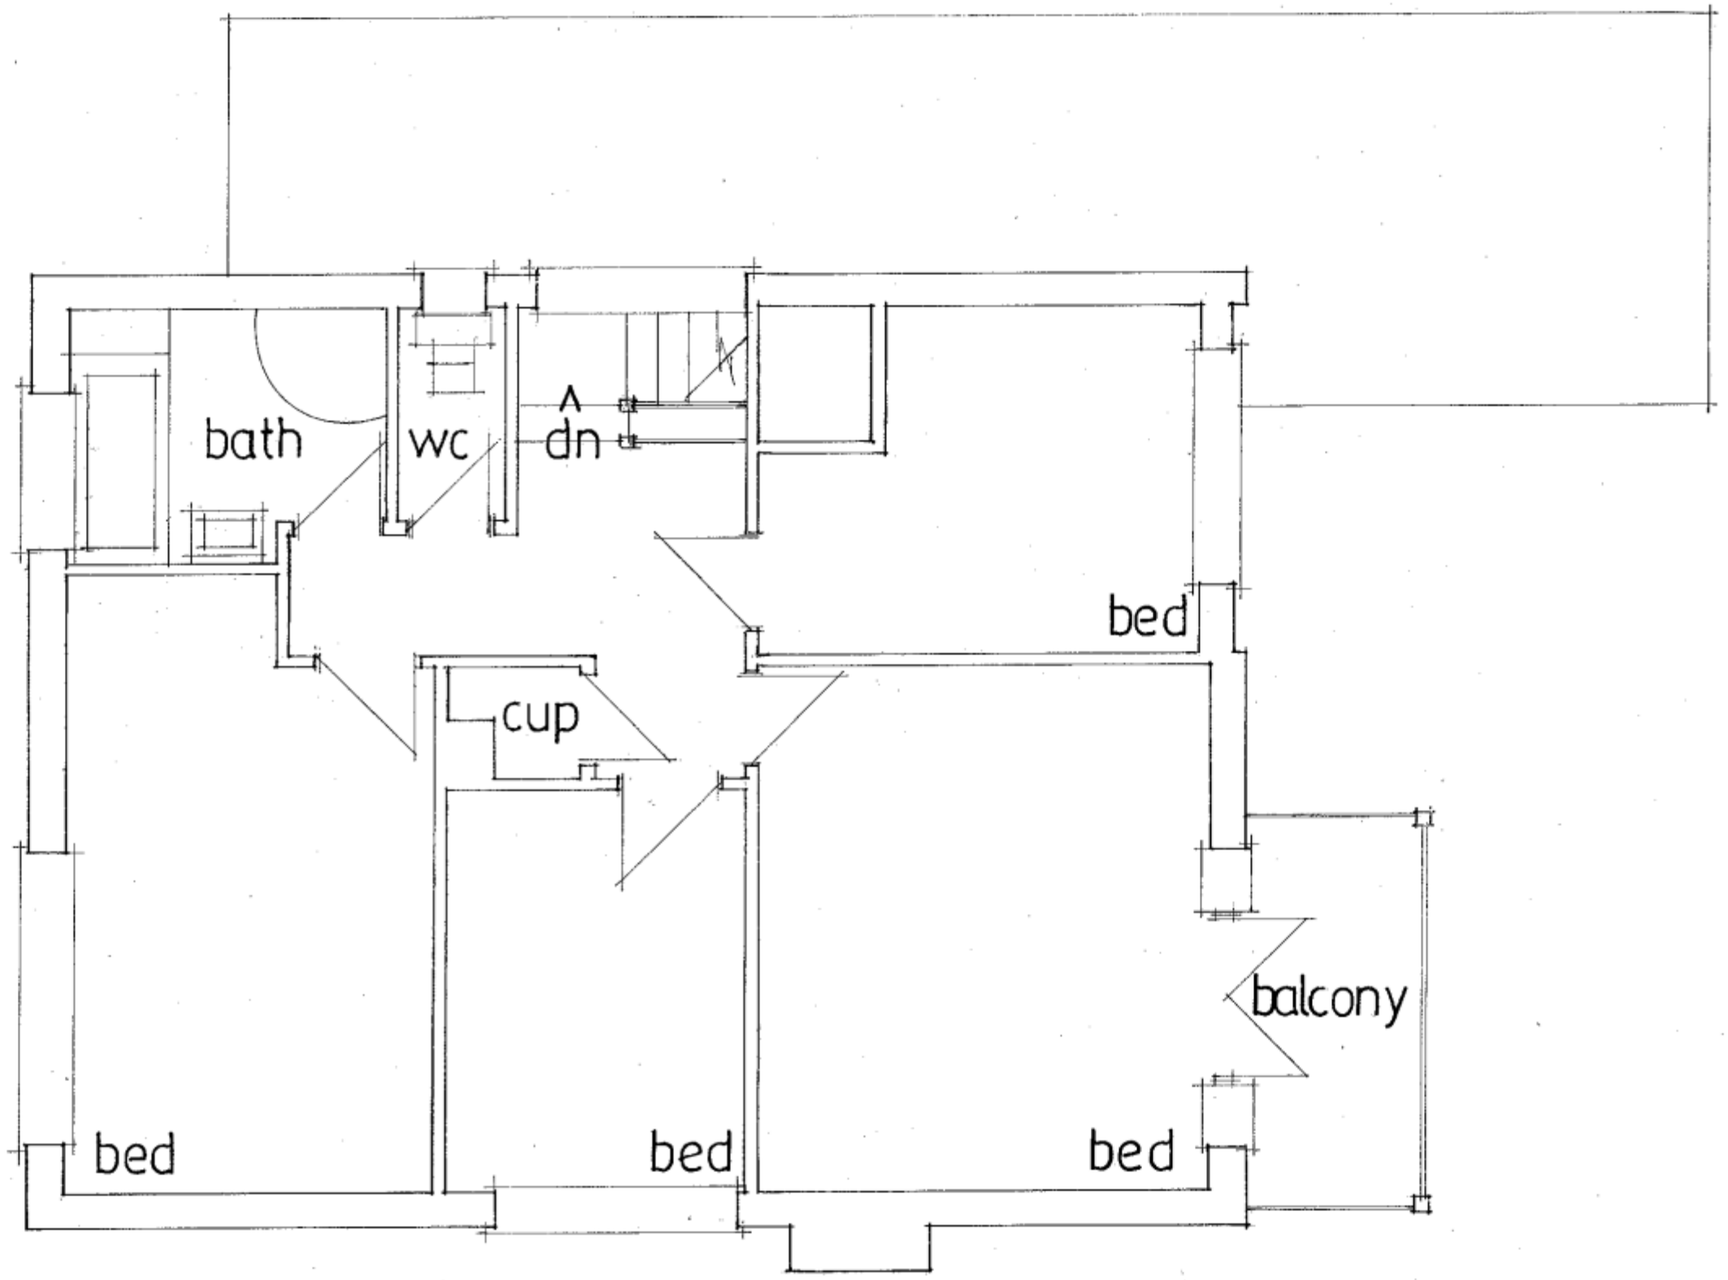

PROPOSED TWO STOREY REAR ADDITION.
40B, BEDHAMPTON HILL, BEDHAMPTON, HAVANT, HANTS.
FOR MR & MRS S. THURGOOD.

date aug 2011
scale 1·50

PETER J. WALKER MRICS
CHARTERED SURVEYOR
182 SEAFRONT, HAYLING ISLAND, HANTS
PO11 9 AN

TEL : 02392 467571