PERMIT

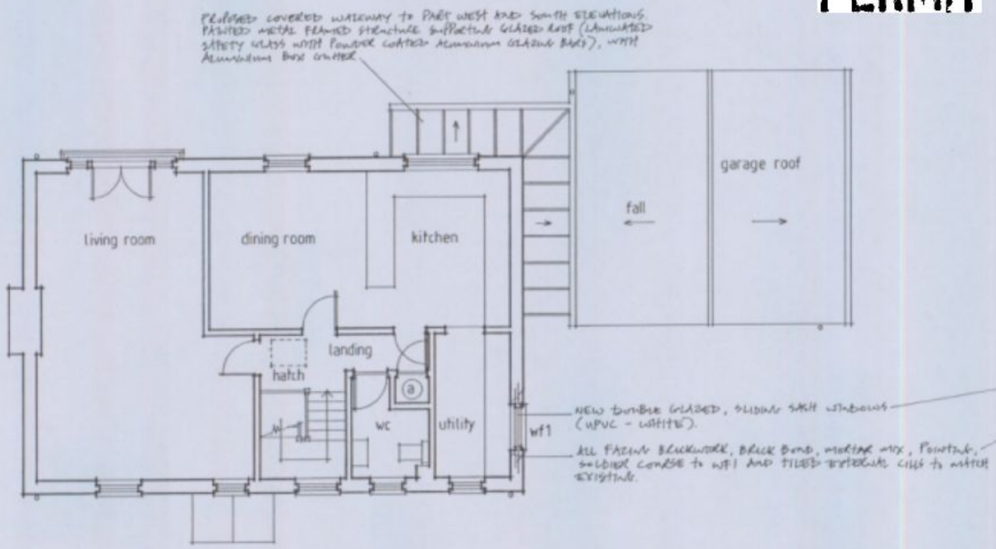

FIRST FLOOR PLAN

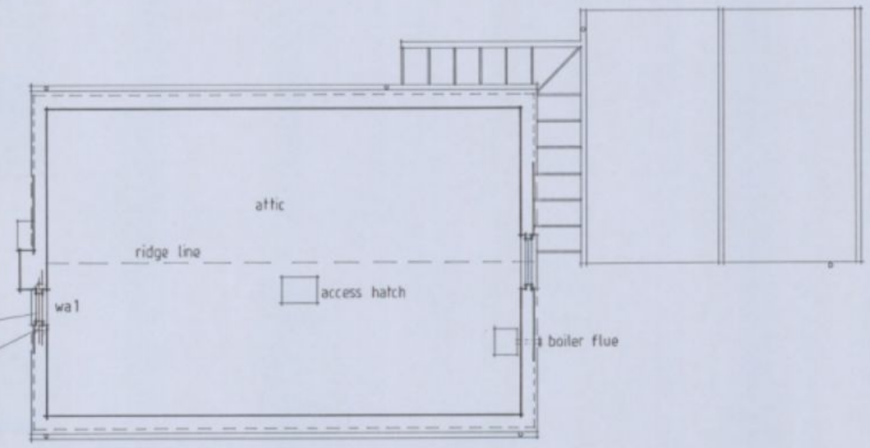

ATTIC PLAN

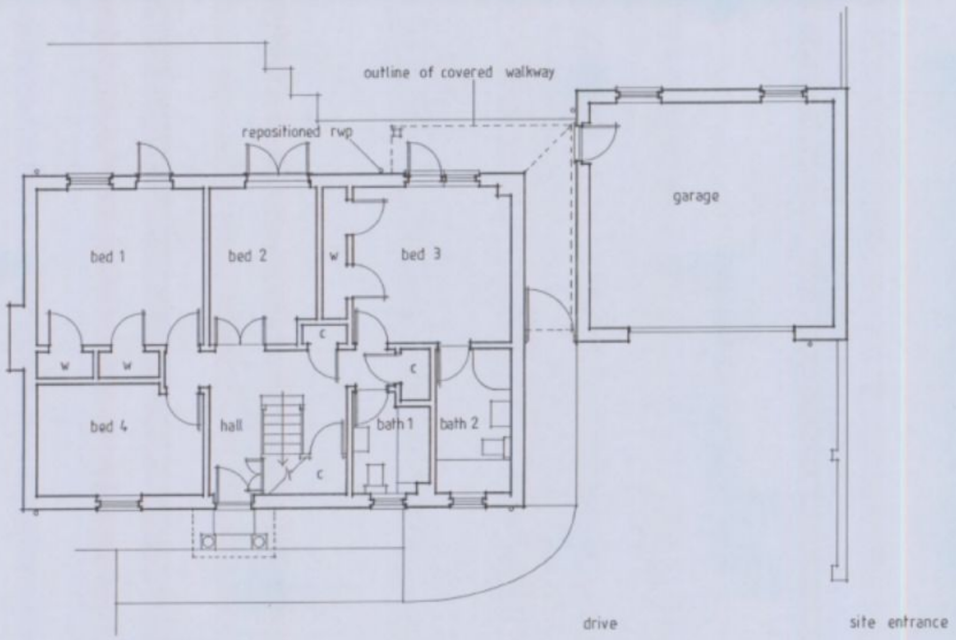

GROUND FLOOR PLAN

north

NOTE

1. - FOR ELEVATIONS REFER to LATEST COPY of DRAWING 1167/2/02.
   - FOR SITE AND LOCATION PLANS REFER to LATEST COPY of DRAWING 1167/3/03.

HAVANT BOROUGH COUNCIL
24 FEB 2011
RECEIVED

Rev A: update notes

2/11

JOB
TIDE'S REACH, 5 THE FISHERMANS, EMSWORTH, HAMPSHIRE, PO10 7BS.

CLIENT
MR AND MRS J. MELROSE

TITLE
GROUND, FIRST AND ATTIC FLOOR PLANS

SCALE 1:100

DRAWN BY DMA

DATE 2-11

THE HARRISON YOUNG PARTNERSHIP LTD
CHARTERED ARCHITECTS
12 West Street Emsworth Hampshire PO10 7DY
Telephone 01243 372993
Fax 01243 374892

DRAWING No. 1167/2/01

REV. A