PERMIT

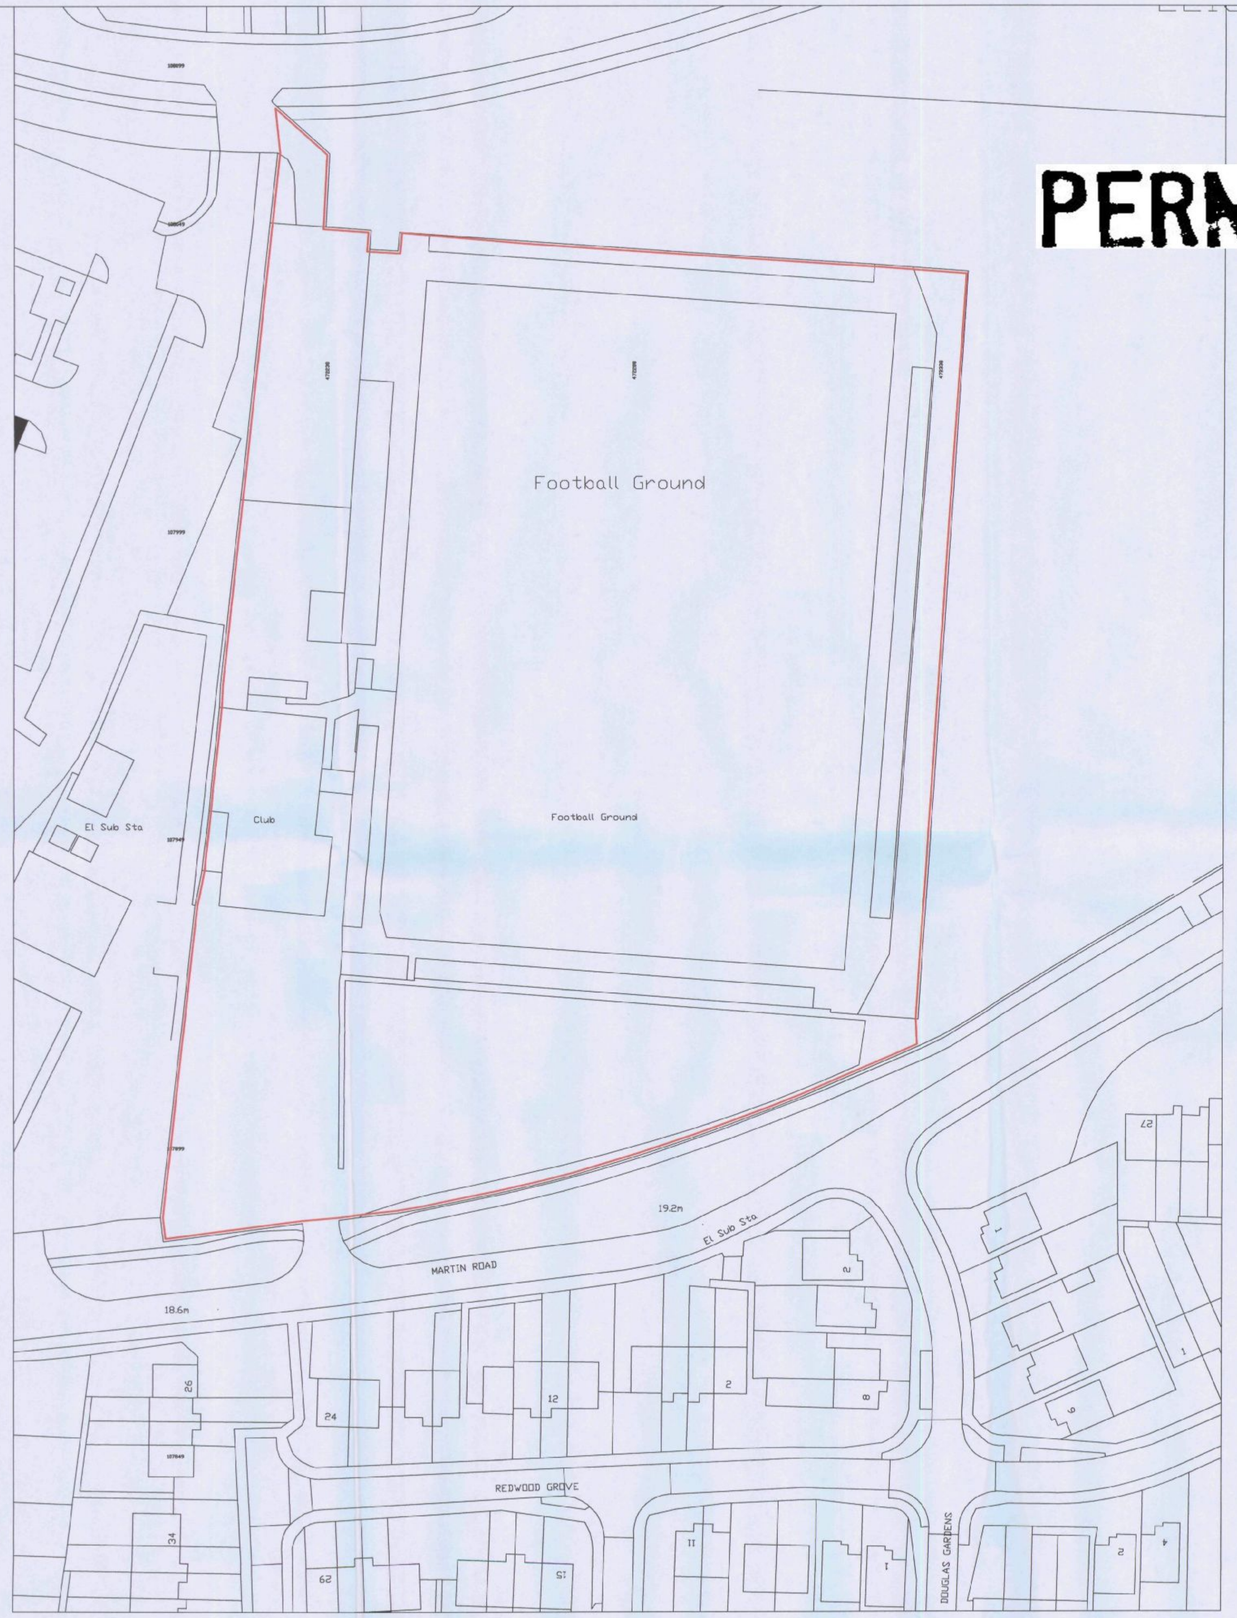

Ordnance Survey, (c) Crown Copyright 2010. All rights reserved. Licence number 100020449

EXISTING BLOCK PLAN
SCALE 1:500

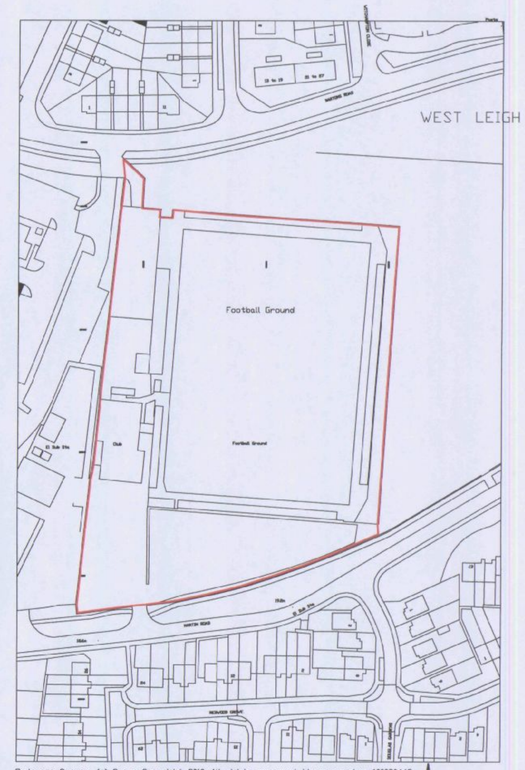

Ordnance Survey, (c) Crown Copyright 2010. All rights reserved. Licence number 100020449

Ordinance Survey Map 1:1250

No.	Rev.	Initial.	Date

Project:
HAVANT & WATERLOOVILLE
WESTLEIGH PARK
HAVANT, HAMPSHIRE
PO9 5TH

Description:
EXISTING SITE BLOCK PLAN
& OS MAP

Drawing not to be scaled. Dimensions indicated must be checked on site before manufacture by contractor, any discrepancy should be reported immediately.

DRN.	NJR	DRG. No.	2405-03
SCALE	1:500- 1:1250	REV.	
DATE	JULY 2010		

PEMBROOK
Design & Management

Summit House, Horsecroft Road,
The Pinnacles, Harlow, Essex. CM19 5BN
Tel: 01279 433888. Fax: 01279 433889
E-Mail: pembrook@pembrook.co.uk
Website: www.pembrook.co.uk