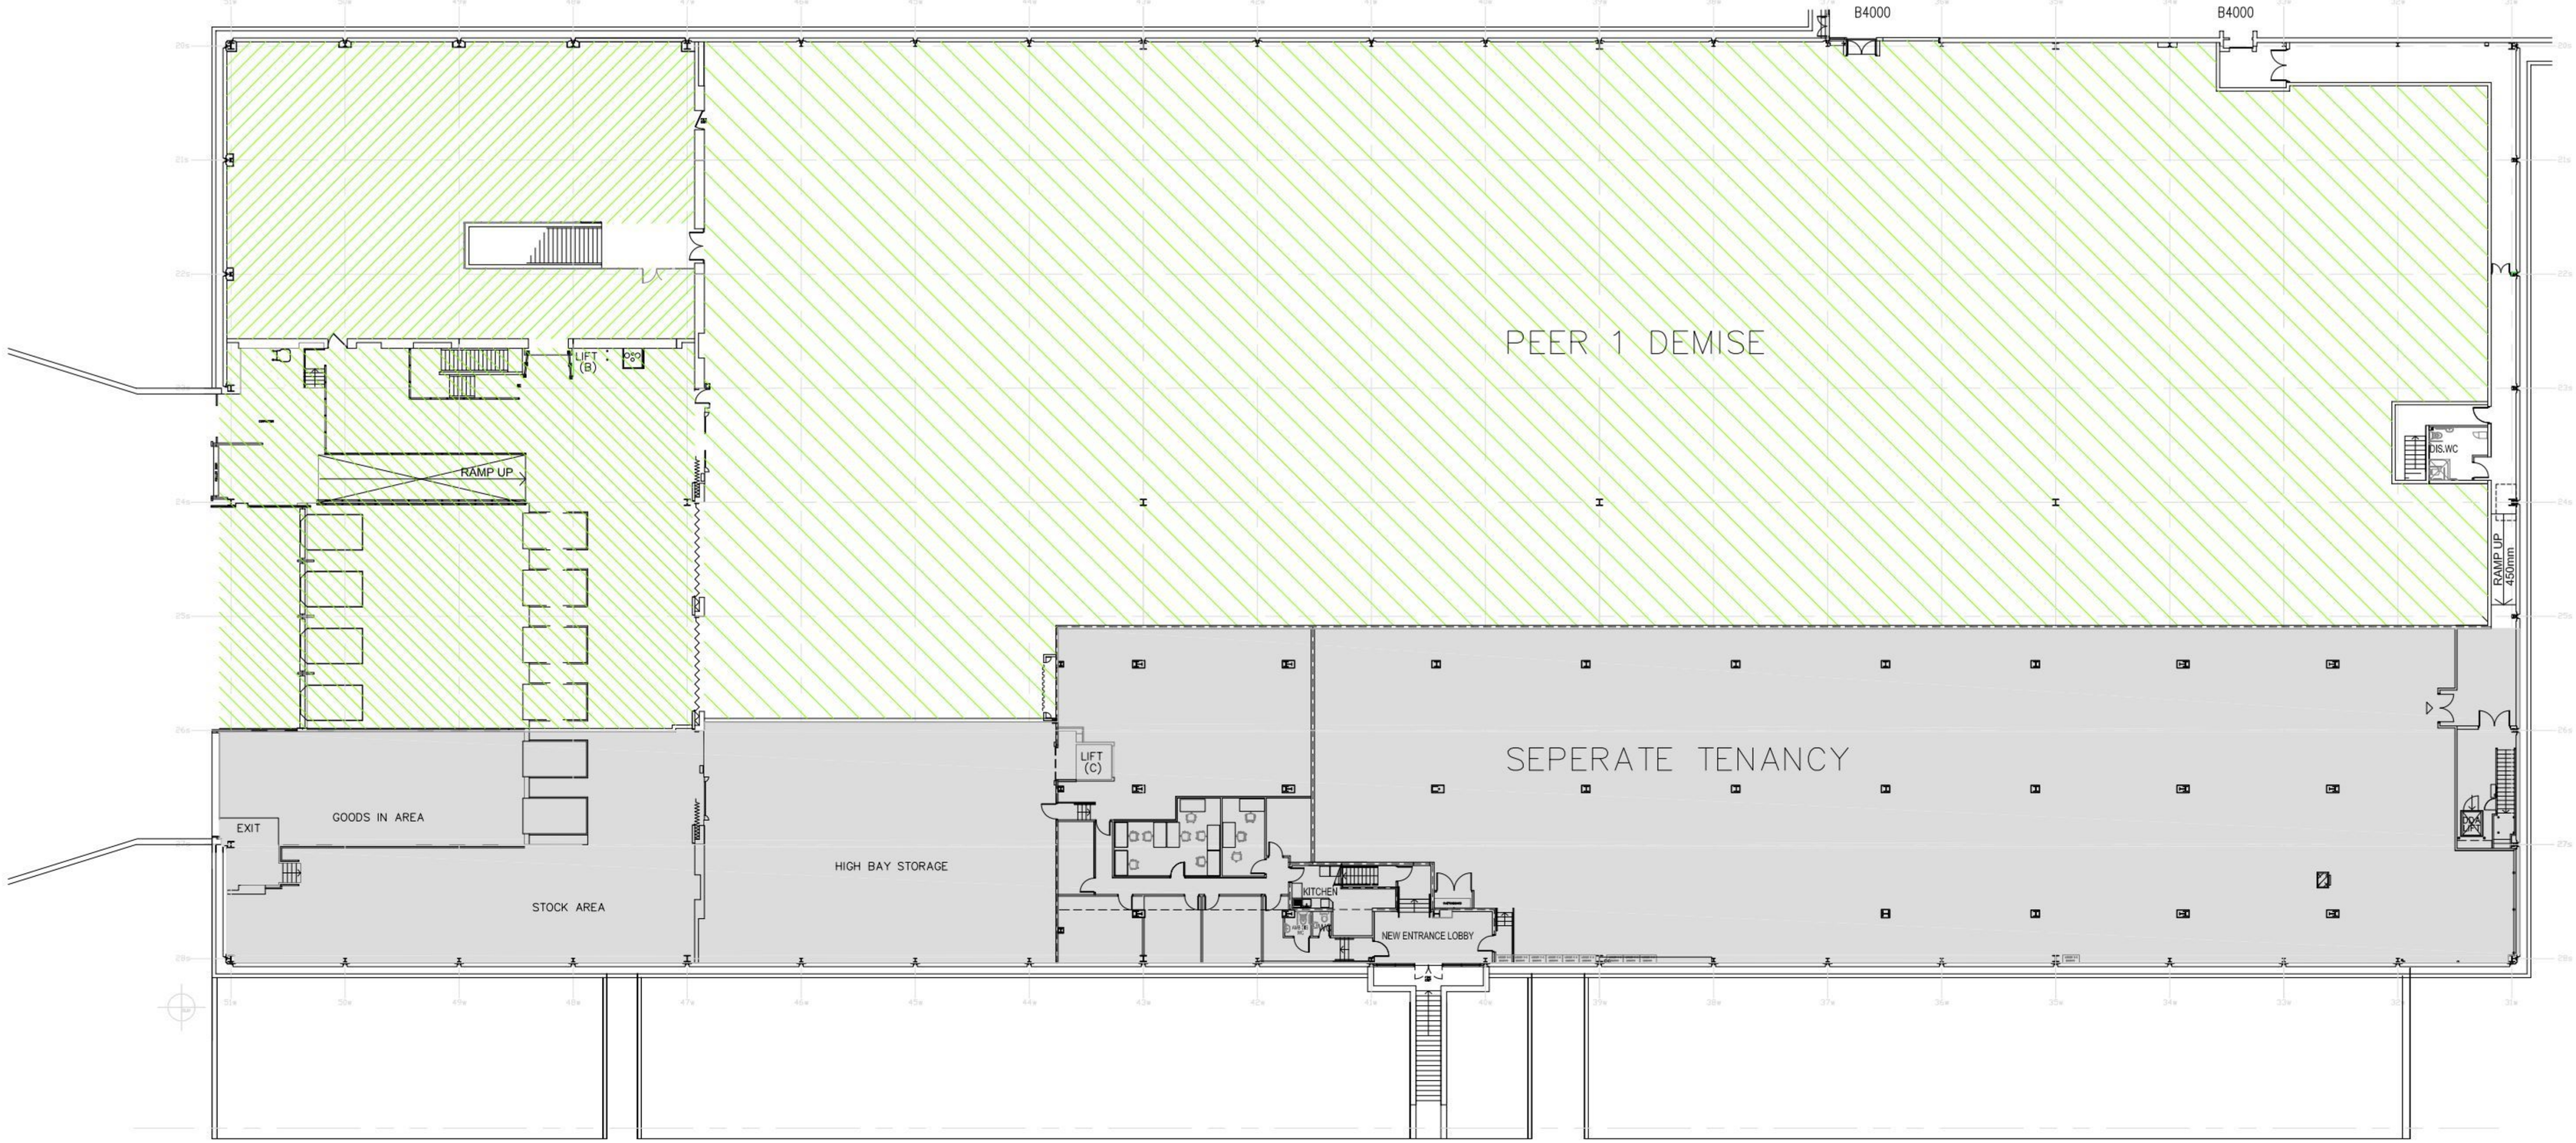

BUILDING 5000 27:33 LEVEL

0 5 10 15 20

SCALE BAR METRES

PERMIT

REV.	DATE	DESCRIPTION	BY
-			

HEAD, ROBERTS & ASSOCIATES
1 Station Terrace
Shawford, Hants.
SO21 2BN
Tel: 01962 711111
Fax: 01962 711100
Email : mail@headroberts.co.uk

Client
Evolve Infrastructure Solutions

Job Title
B5000 Peer 1 Data Centre

Drawing Title
Existing Level 1 Layout

Drawing No.	Revision
3869/103	-

Scale	Date	Drawn By	Checked By
1:200@A1	21.03.11	AG	-

This drawing shall not be scaled. All dimensions to be checked on site where applicable, prior to commencement on site. Differences between drawings, and between drawings and specification or bills of quantities to be referred to the Architect for clarification. All works shall conform to the current edition of the Building Regulations and other relevant statutory requirements. All materials and workmanship shall conform with the relevant British Standard Specifications and Codes of Practice.
This drawing is the copyright of Head, Roberts and Assodates and shall not be copied or reproduced without permission.