
APP/10/0309

PERMIT

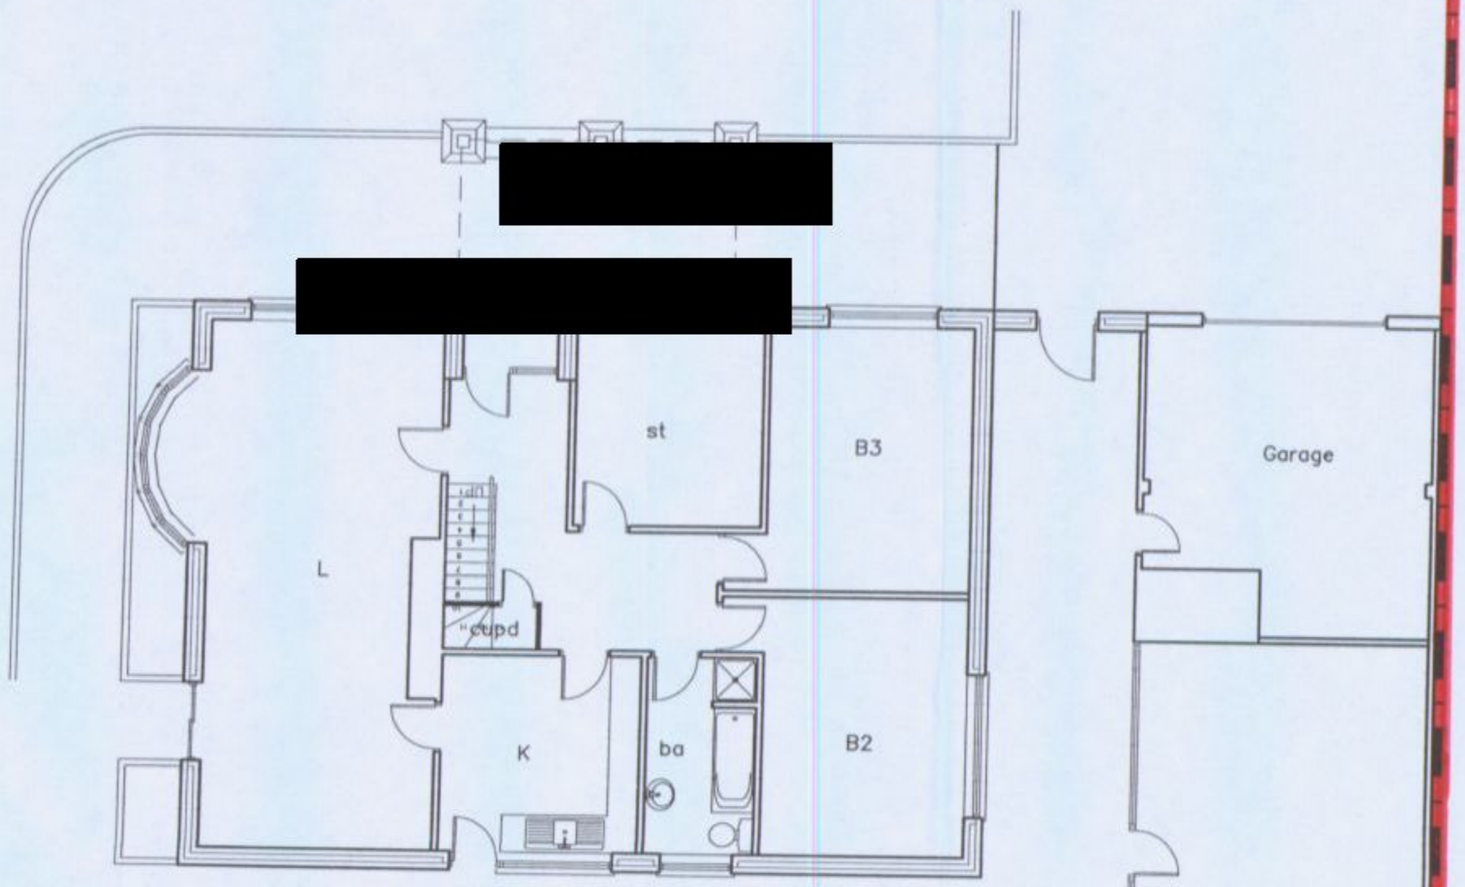

N

HAVANT BOROUGH COUNCIL
27 JUN 2010
RECEIVED

GROUND

metres 10 20 30

Randoss
Marine Walk
Hayling Island

EXISTING GF PLAN

Martin Critchley
Consultants Ltd.
First Floor, 7 North Street
Havant, Hampshire, PO9 1PW
023 92 474 919
critchleyarchitect@hotmail.com

Scale 1 : 100
Date 03/06/10
Drawn ALB

Revisions

A. Boundary added. 22/06/10
B.

1024–101 A