

Note:


Do not Scale from this Drawing (except for planning approval).
All dimensions are in millimetres and to be checked on site.
All Dimensions relating to subcontractors or suppliers work must be checked and agreed between the main contractor and the sub-contractors and suppliers.

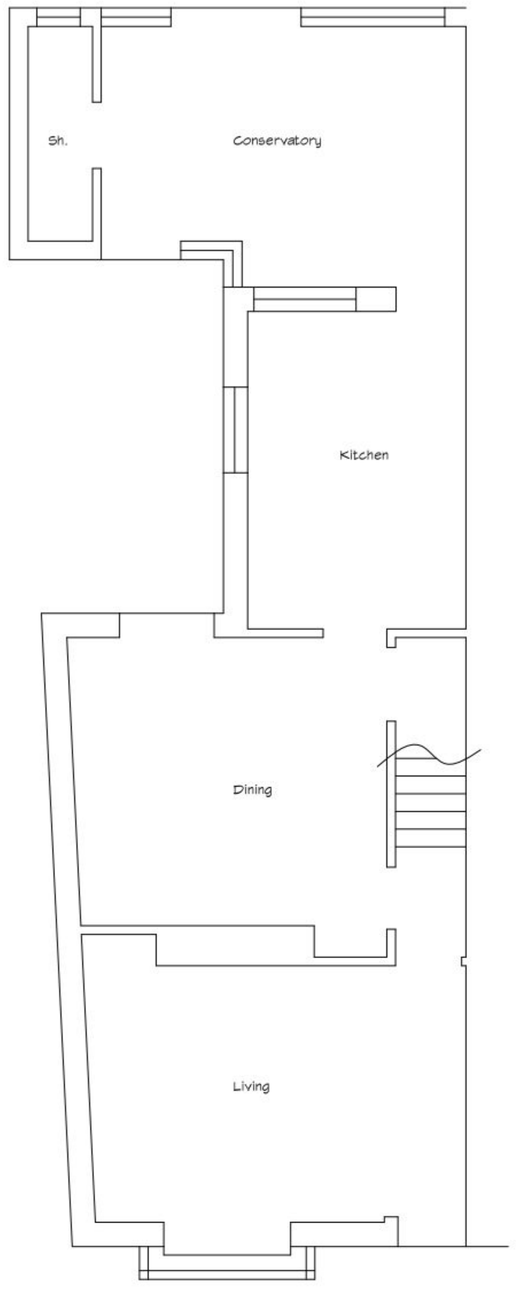



ISTING GROUND FLOOR PLAN
ALE 1:50

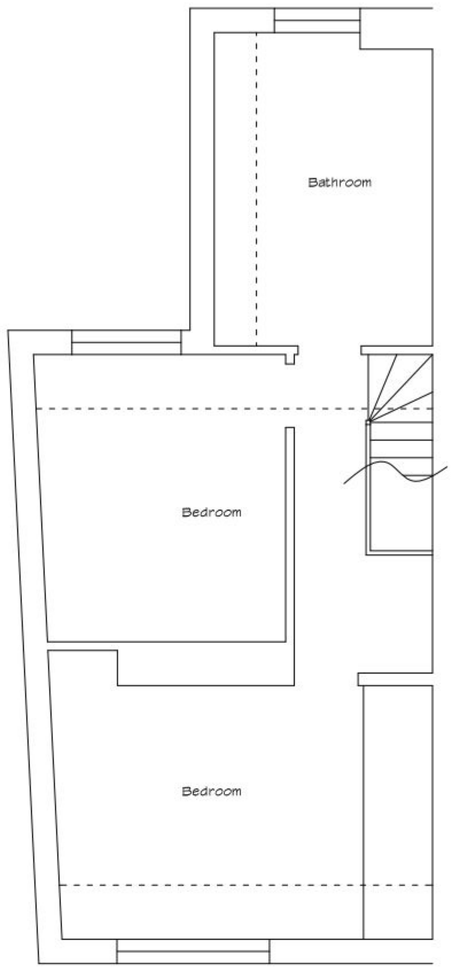



EXISTING FIRST FLOOR PLAN
SCALE 1:50

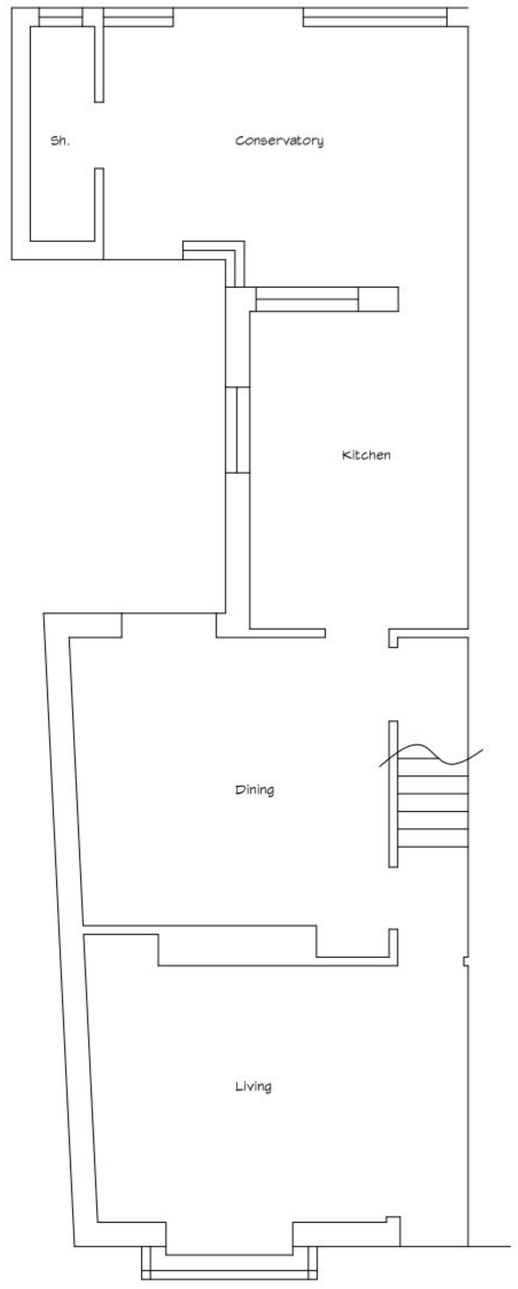


PROPOSED GROUND FLOOR PLAN
SCALE 1:50

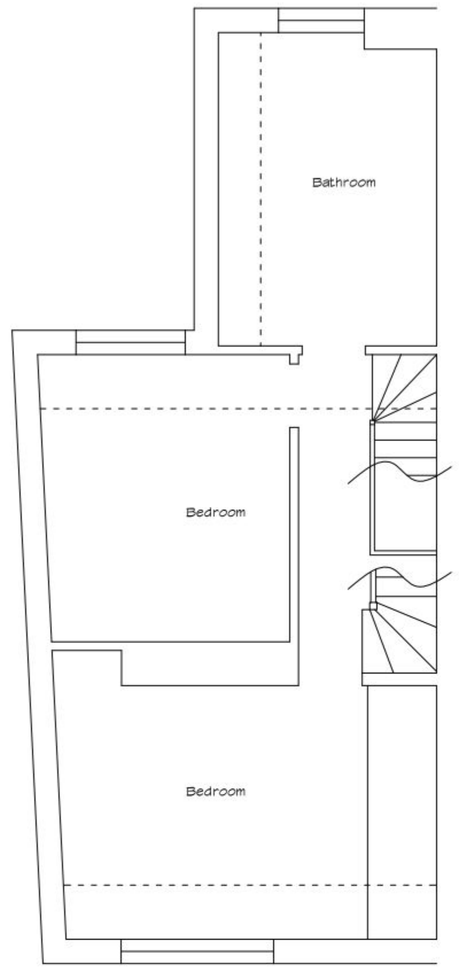



PROPOSED FIRST FLOOR PLAN
SCALE 1:50

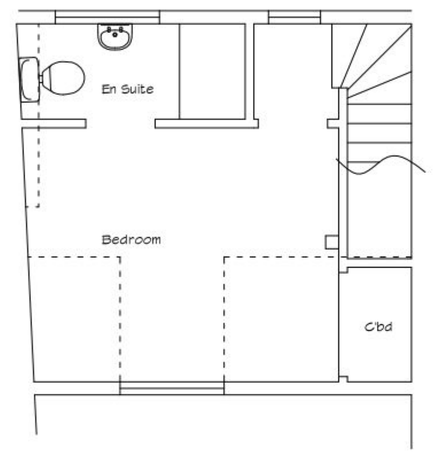


PROPOSED SECOND FLOOR PLAN
SCALE 1:50





LOCATION PLAN
SCALE 1:1250

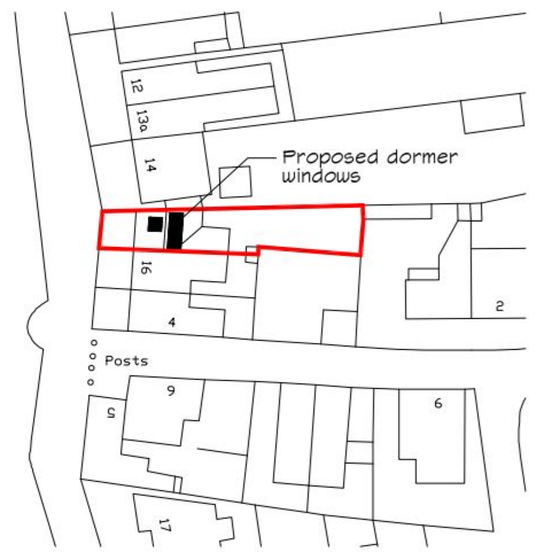



BLOCK PLAN
SCALE 1:500


PERMIT

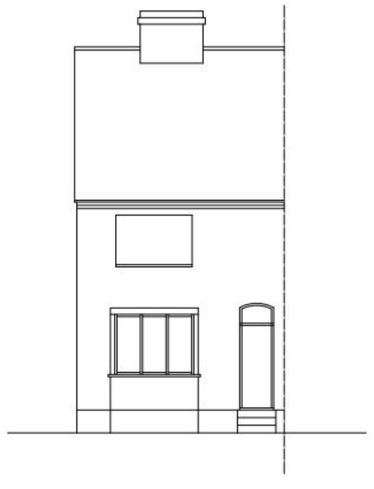


EXISTING FRONT ELEVATION
SCALE 1:100

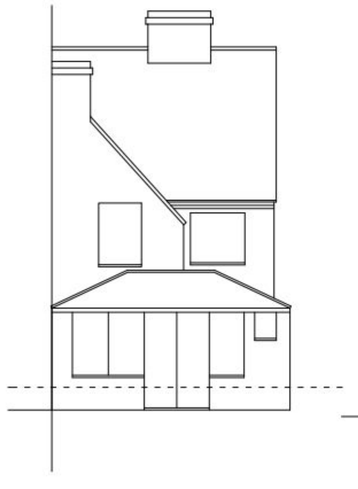


EXISTING REAR ELEVATION
SCALE 1:100

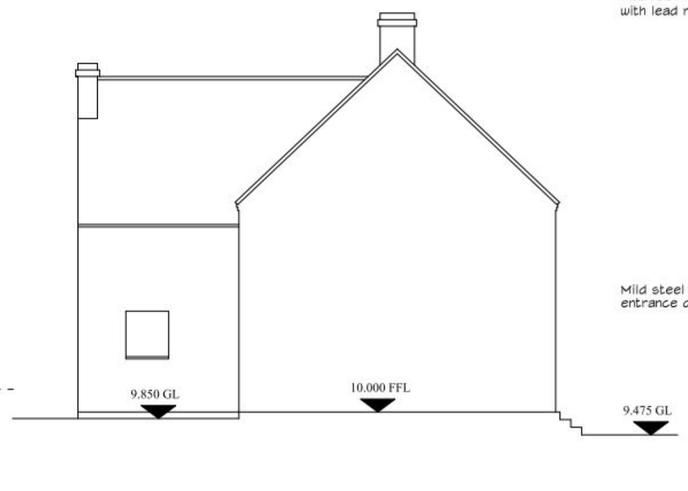



EXISTING SIDE ELEVATION & SITE SECTION
SCALE 1:100

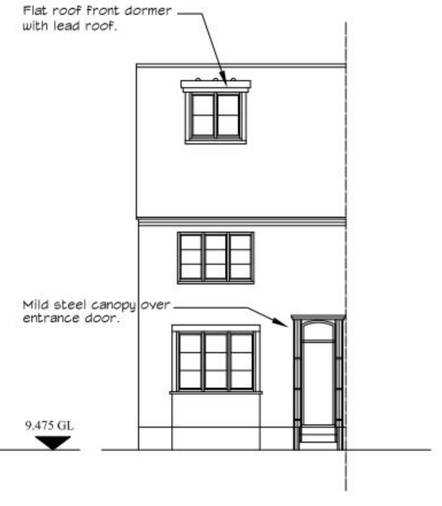


PROPOSED FRONT ELEVATION
SCALE 1:100

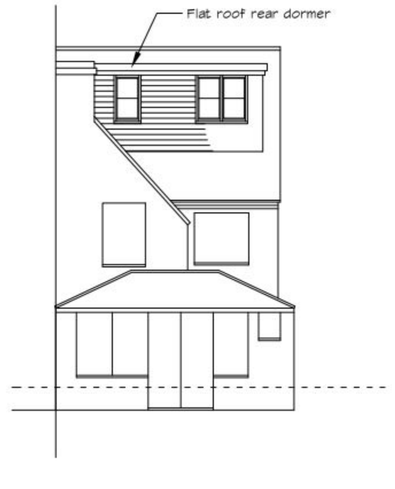


PROPOSED REAR ELEVATION
SCALE 1:100

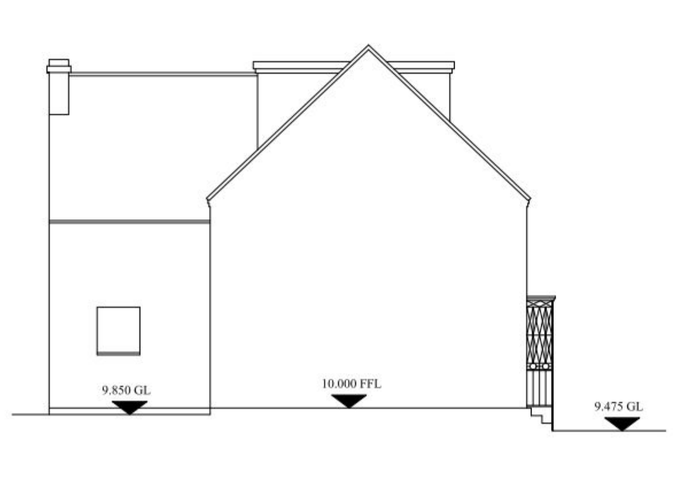


PROPOSED SIDE ELEVATION & SITE SECTION
SCALE 1:100

**WATKINS WOOD SURVEYORS**
37 North Street
Emsworth
Hampshire PO10 7DA
Tel : (01243) 371956
Fax : (01243) 379009
admin@watkinswoodsurveyors.co.uk

PROPOSED ROOM IN ROOF
15 BRIDGEFOOT PATH, EMSWORTH, HANTS, PO10 7EA.
Mrs R Maher

| | | | |
|---|---|---|---|
| **Drawn by:** | GP | **Checked by:** | ** |
| **Scale:** | As Shown | **Date:** | Nov '10 |
| **Job No:** | 4194 | **Drawing:** | PL01 |

# Proposed room in roof with front and rear dormer windows - 15 Bridgefoot Path, Emsworth, Hants.