PROPOSED ALTERATIONS/ADDITION AND CONSERVATORY.
24, TOURNERBURY LANE, HAYLING ISLAND, HANTS.
FOR MR & MRS P. HODGESON.

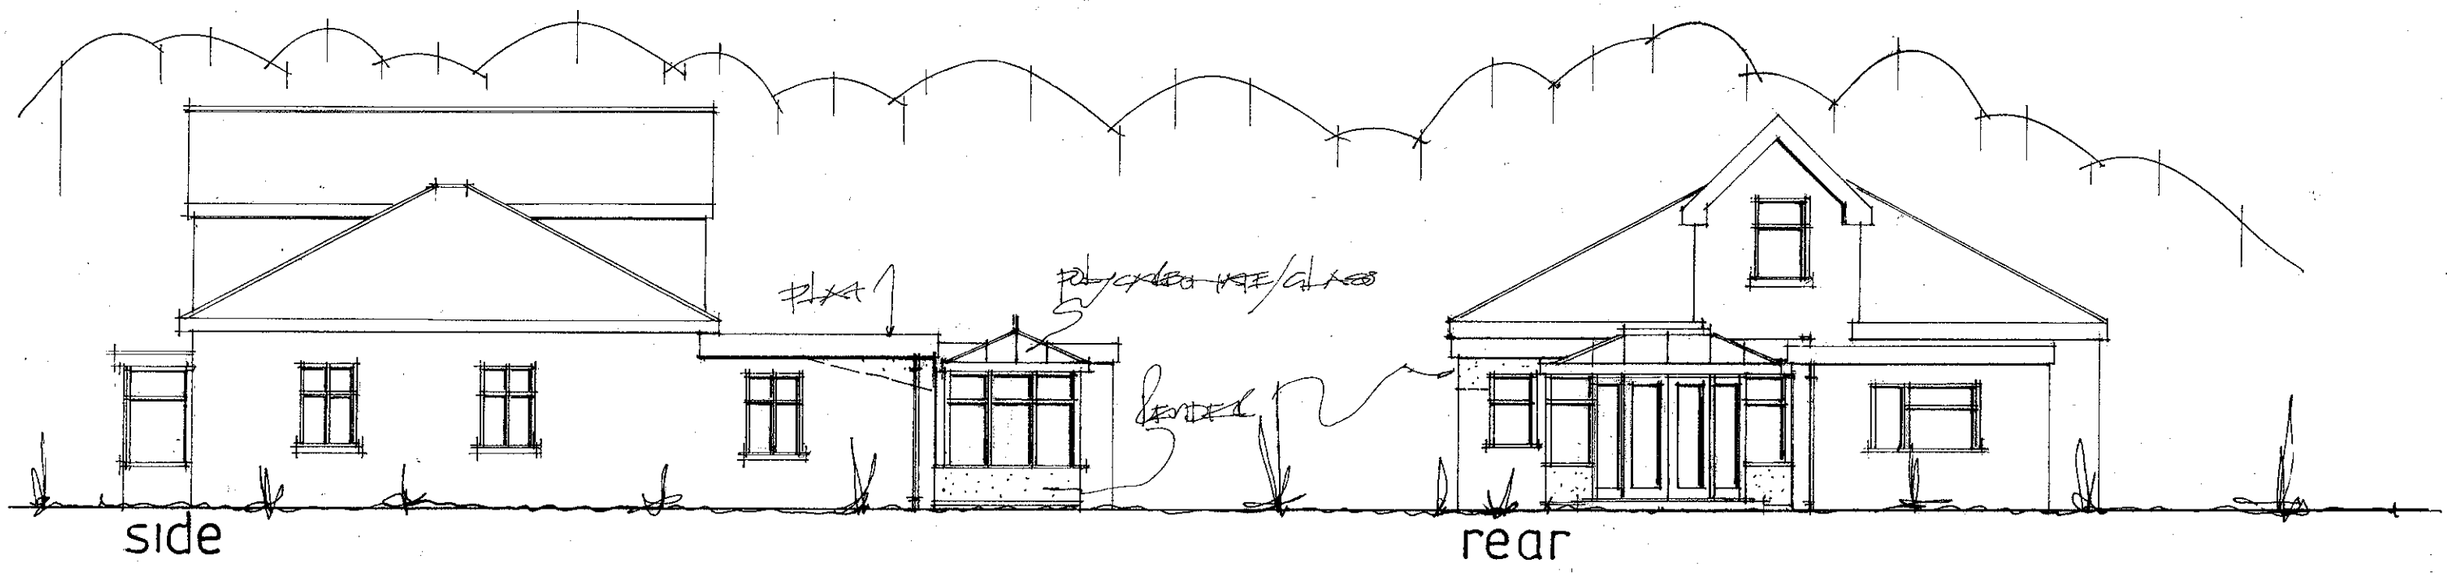

PROPOSED ELEVATIONS

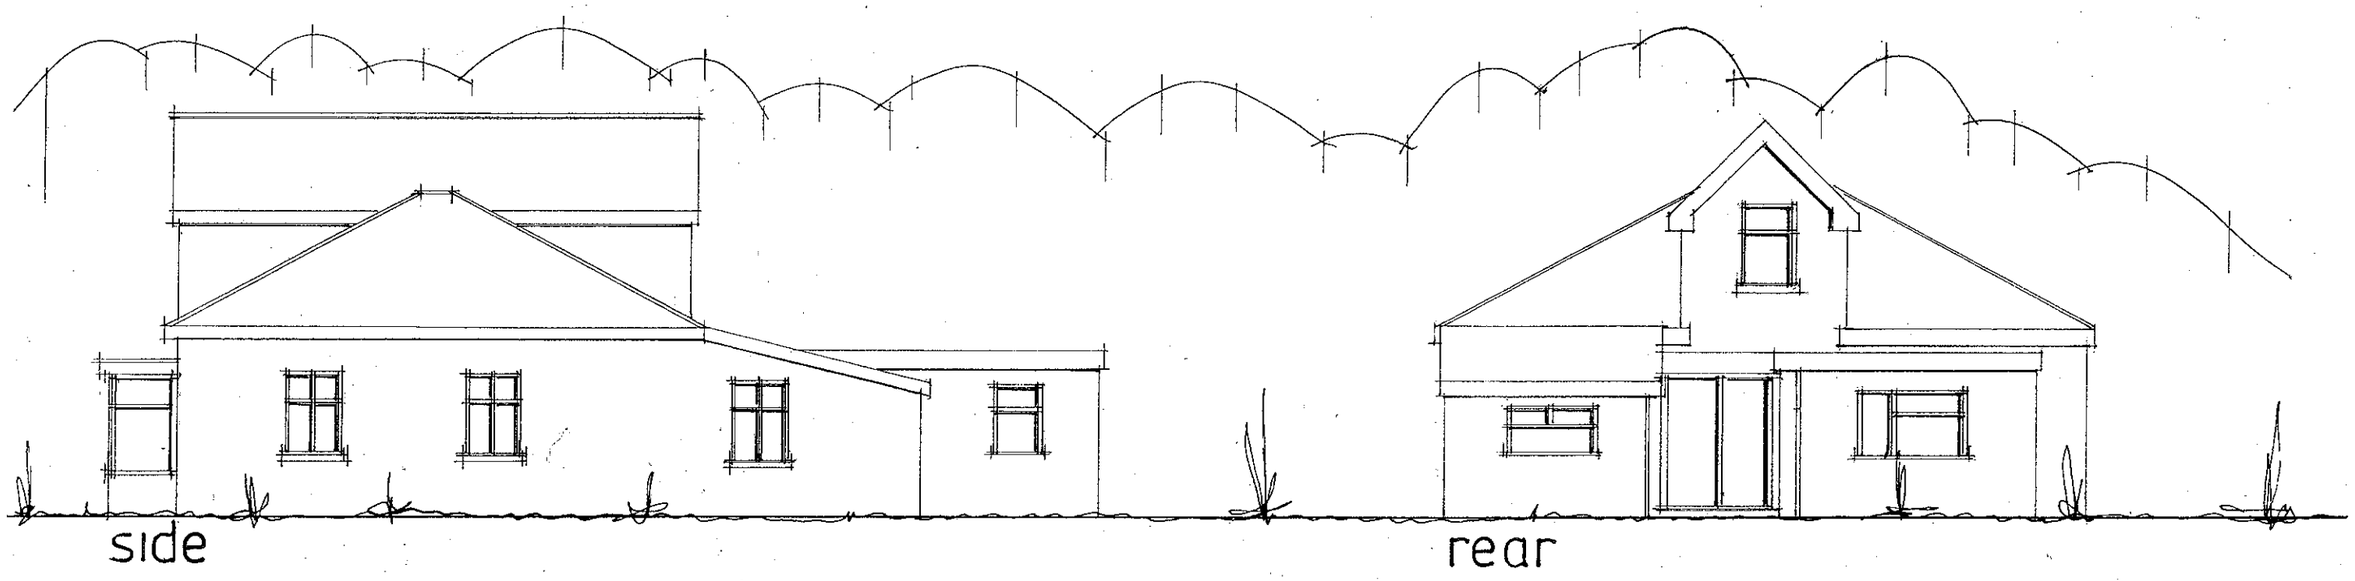

EXISTING ELEVATIONS

date feb 2012
scale 1·100

PETER J. WALKER MRICS
CHARTERED SURVEYOR
182 SEAFRONT, HAYLING ISLAND, HANTS
PO11 9 AN

TEL: 02392 467571