PERMIT

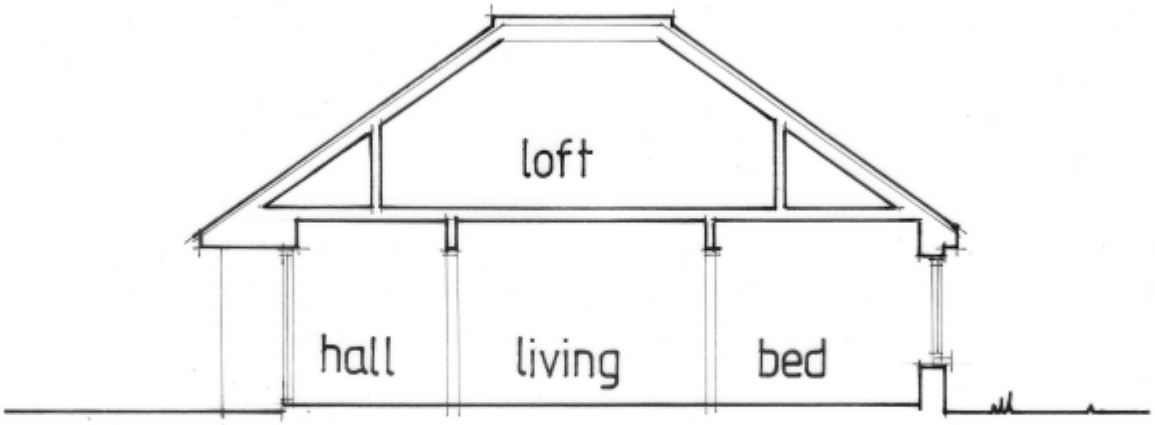

SECTION THRO' EXISTING

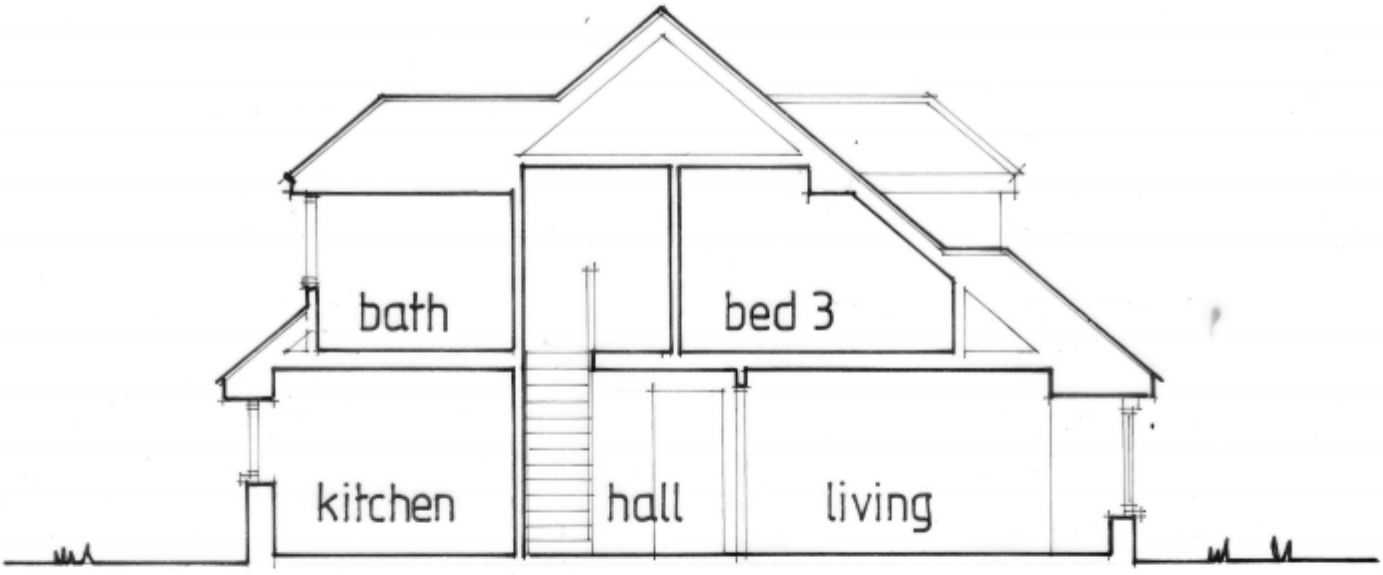

SECTION THRO' PROPOSED

D & B . A The Studio, 11 Anthill Close Denmead, Hampshire, PO7 6ND Tel. 02392 233337 Email ken@berry6.eclipse.co.uk	19 Eastoke Avenue Hayling Island Sections	Drawing no 1123/09 Scale : 1:100 Date : October 2011	A4