


FAT FACE, UNITS 1 & 2, KINGSCROFT CENTRE,  
HAVANT

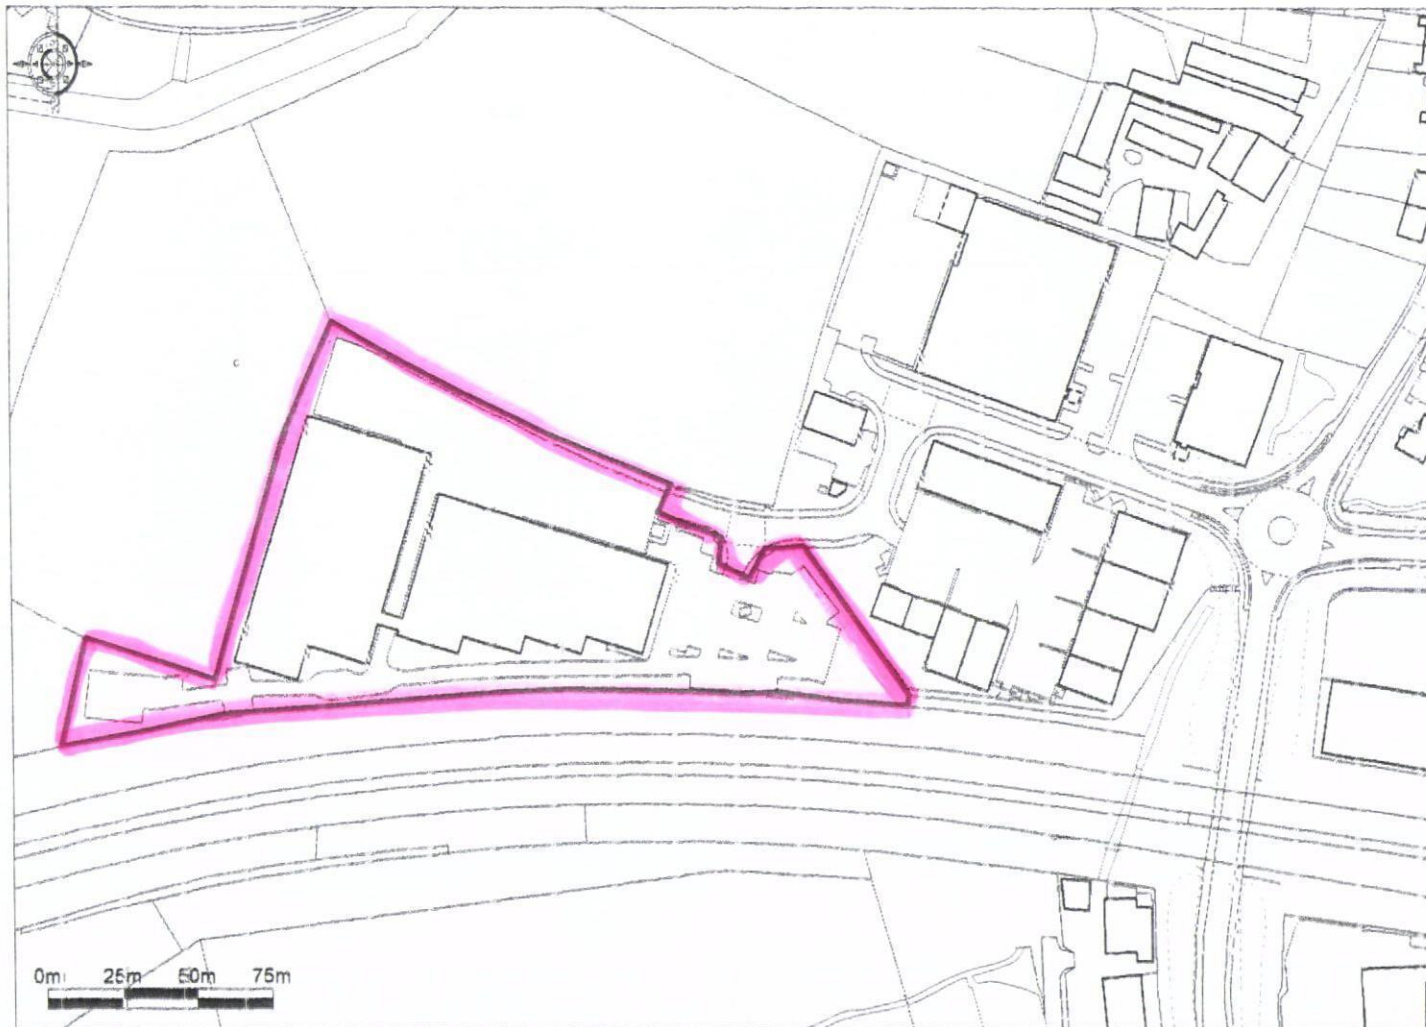

 **Promap**

Ordnance Survey © Crown Copyright 2012. All rights reserved. Licence number 100020448, (Noted Scale) 1:2500

**LOCATION PLAN 1:2500**

**HAVANT BOROUGH  
COUNCIL**

01 MAR 2012

**RECEIVED**