



PERMIT

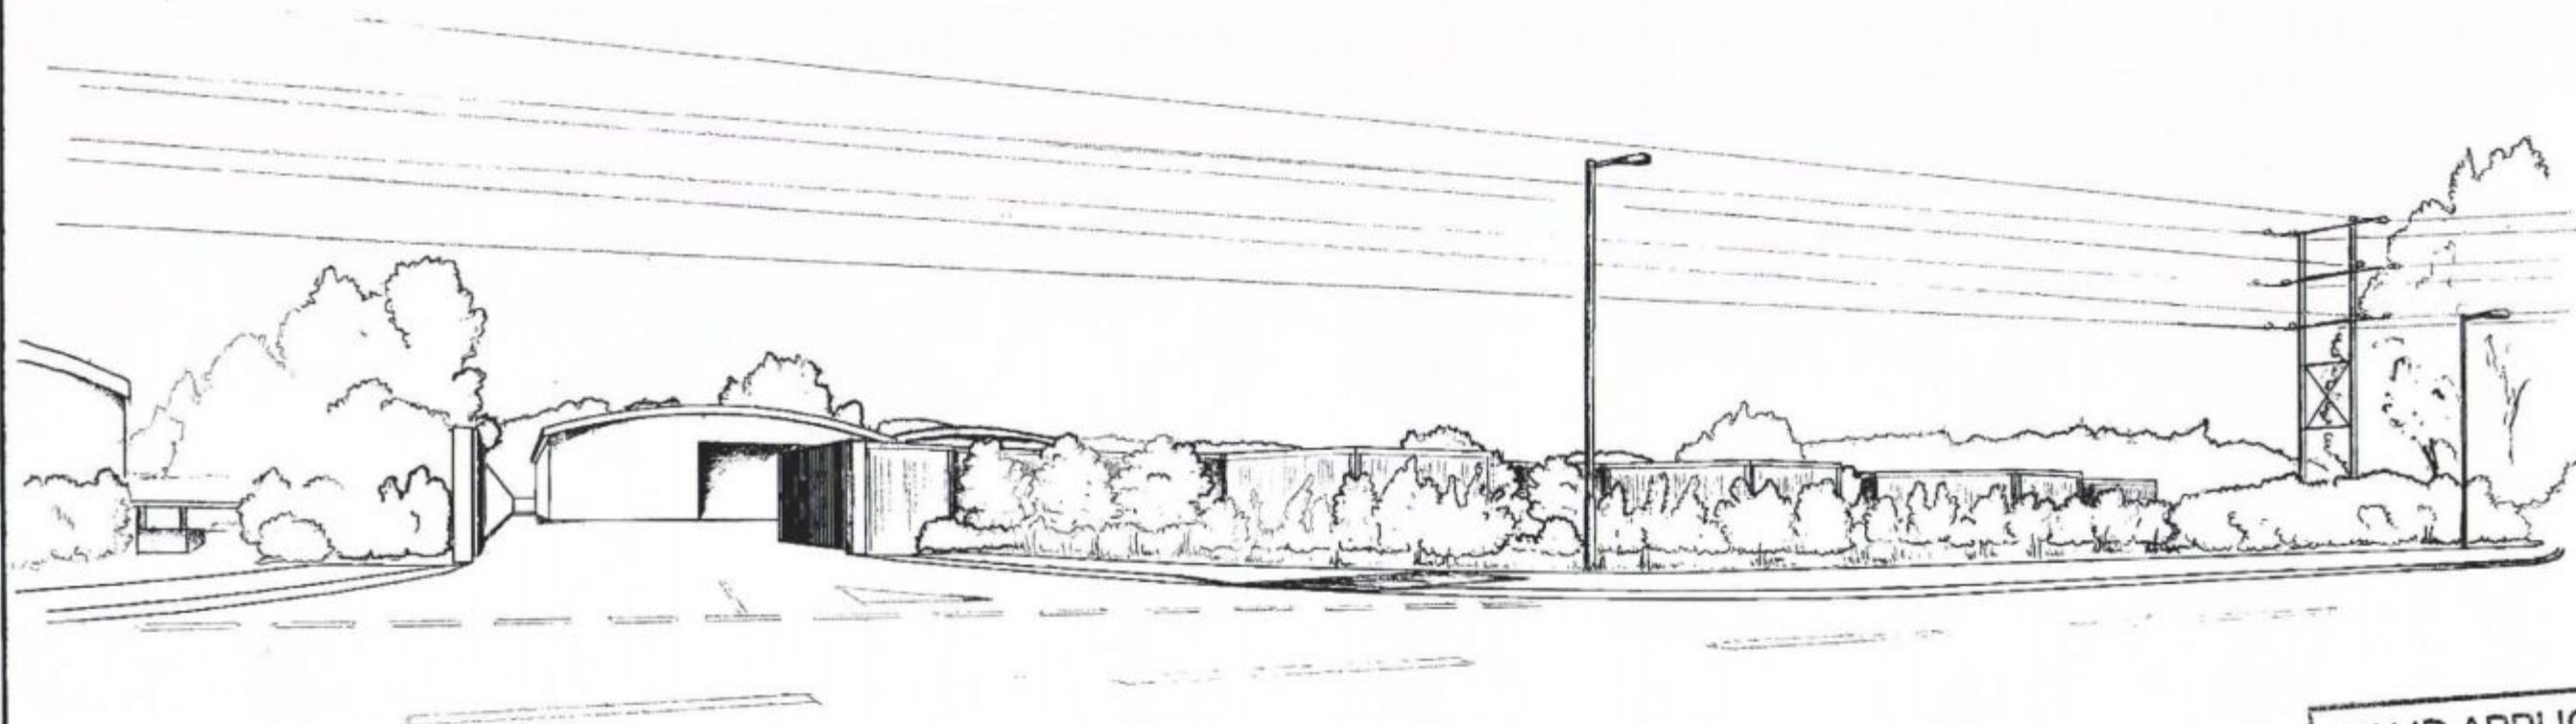

SALT BARN VIEW FROM SITE
ENTRANCE ON HARTS FARM WAY

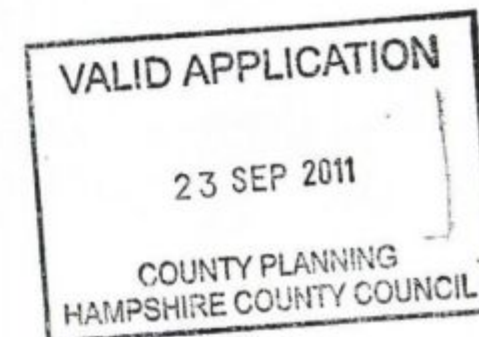

HAMPSHIRE COUNTY COUNCIL
ENVIRONMENT DEPARTMENT
WASTE MANAGEMENT



STUART JARVIS BSc DipTP FCIHT MRTP, DIRECTOR OF ENVIRONMENT, THE CASTLE, WINCHESTER.

DRAWN WHW CHECKED WHW APPROVED SF DATE DD	SCHEME HAVANT INCINERATOR SITE REDEVELOPMENT RELOCATION OF HAVANT HWRC REF No. R/509026.01 SCALE 8 A3 DATE NTS Feb 11	DRAWING TITLE SALT BARN SITE VIEWS 1 - FROM ENTRANCE HCC CROWST: 07 Mar 2011 at 11:12am SHEET No. 17-509026-SK/VIEW 1
--	---	--

HCC CADfile: K:\Eng\Roads\Schemes\R/509026 Havant HWRC\AutoCAD\Preliminary\PERSPPECTIVE VIEW 1.dwg