PERMIT : 11026_401 LA
14th June 2011

Lighting Assesment

Wilkinson Store Alterations
12-14 Dukes Walk, Waterlooville, Hampshire, PO7 7HS

Planning Application Ref: PP-01525818

Advertisement Consent to an Existing Store

The proposed signage is replacing the existing Wilkinson signage, upgrading the building exterior and giving a cleaner, lighter more modern appearance. The number of illuminated signs and there massing in the proposed alterations is consistent with the existing signage and is therefore considered to provide the same acceptable levels of illumination in and around the building.

The "Wilkinson" lettering forms the only lighting element to the signs internally illuminated with T5 ECO fluorescent tubes. Candela per m^2 is 900 on the basis of using 3mm 050 Perspex and 6' T5 ECO fluorescent tubes.

Any/all external lighting elements to be separately controlled from internal lighting with electronic ballast connected to BMS and remove all light sensors.

cgl
Child Graddon Lewis Ltd

DO NOT SCALE FROM THIS DRAWING
ALL DIMENSIONS ARE TO BE CHECKED ON SITE

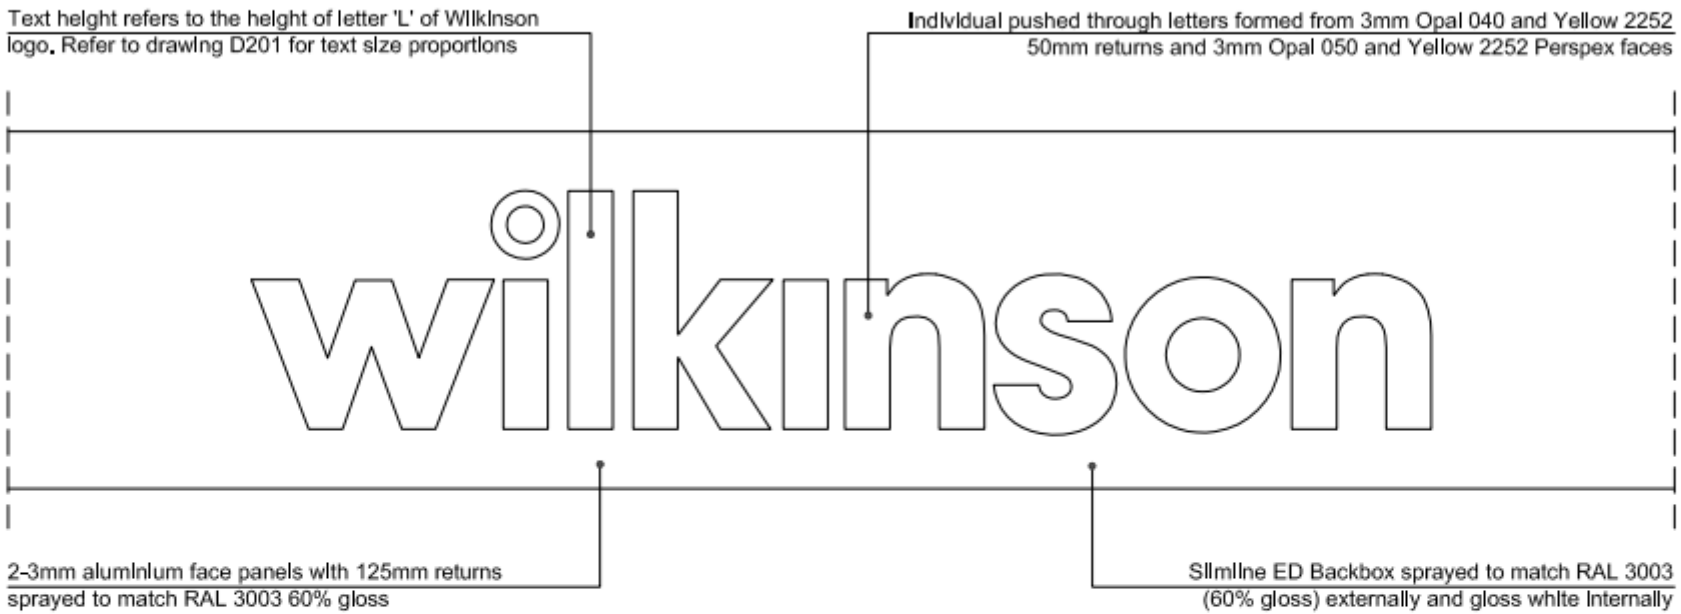

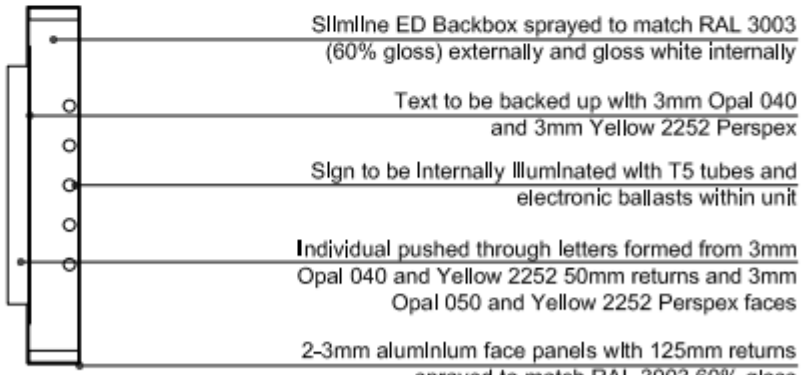

REV	DATE	DESCRIPTION
-	-	-

WILKINSON STANDARD DETAILS

TITLE: Logo and Fascia

DWG: D200 REV: -

SCALE: 1:20 @ A4 DATE: 10/2008 DRAWN: CGL

wilkinson

DO NOT SCALE FROM THIS DRAWING
ALL DIMENSIONS ARE TO BE CHECKED ON SITE

PROJECTING SIGN SIZE A
700mm x 700mm

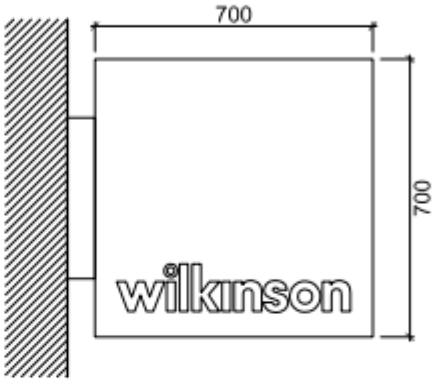

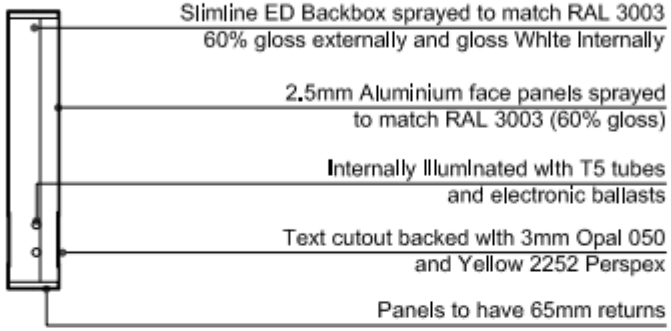

PROJECTING SIGN SIZE B
900mm x 900mm

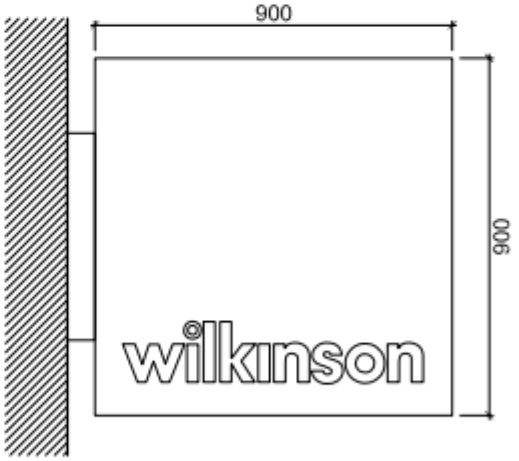

REV	DATE	DESCRIPTION
-	-	-

WILKINSON STANDARD DETAILS

TITLE: Projecting Sign Sizes
DWG: D202 REV: -
SCALE: 1:50 @ A4 DATE: 10/2008 DRAWN: CGL

wilkinson