



GROUND FLOOR

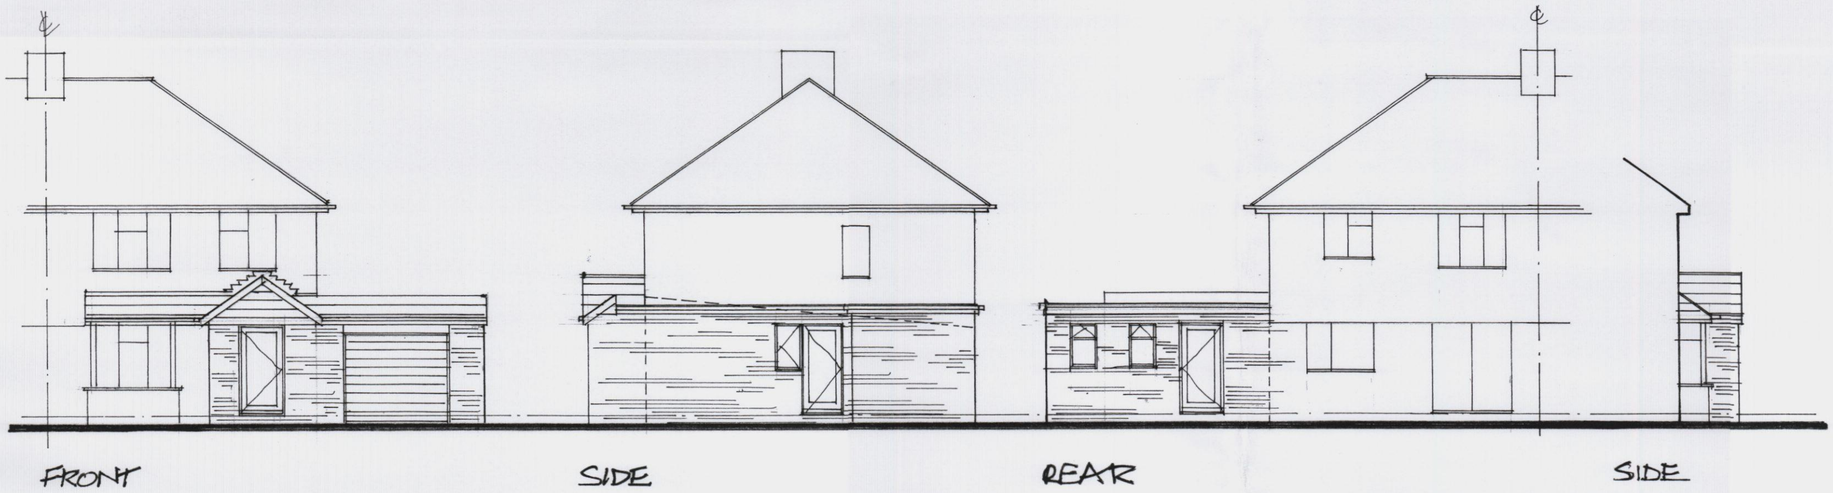

SITE PLAN 1:500

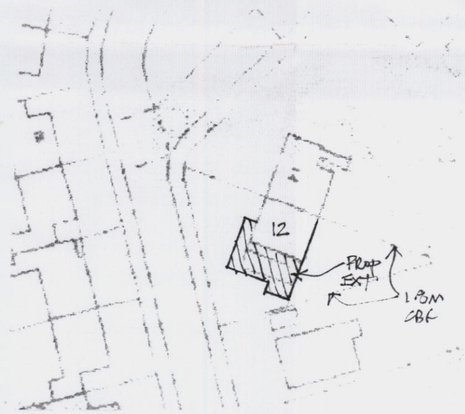

LOCATION PLAN 1:1250
OS LIC No 100026326

DEREK TREAGUS ASSOCIATES
ARCHITECTURAL SERVICES
Flat 3, 34 Wimbledon Park Road, Southsea, Hants PO5 2PT
Tel 07956 624094

Project
SIDE EXTENSION TO 12 MAVIS CRESCENT, HAVANT, HAMPSHIRE.

Client: **Mr & Mrs S Tout**

Title: **PLANNING DRAWING**

Date	Drawn	Scale
Apr 2011	DT	1:50,1:100,1:1250

Drg. No. **11.902.01** Rev.