PERMIT

Proposed Replacement Bungalow and Garage at 66, Creek Road, Hayling Island, Hants.

for Mr & Mrs J. Pratley [revised]

FLAT ROOF 3 LAYERS ASBESTOS BASED FELT TO BS 747 LAID TO CP144, 12.5MM CHIPPINGS OVER ON 115MM THICK CELOTEX TEMPCHECK INSULATED ROOF DECKING ON 100MMX50MM JOISTS AT 400MM CENTRES, 12.5MM PLASTERBOARD AND SET CEILING. WARM ROOF UNVENTED INSULATE FASCIA ENDS.

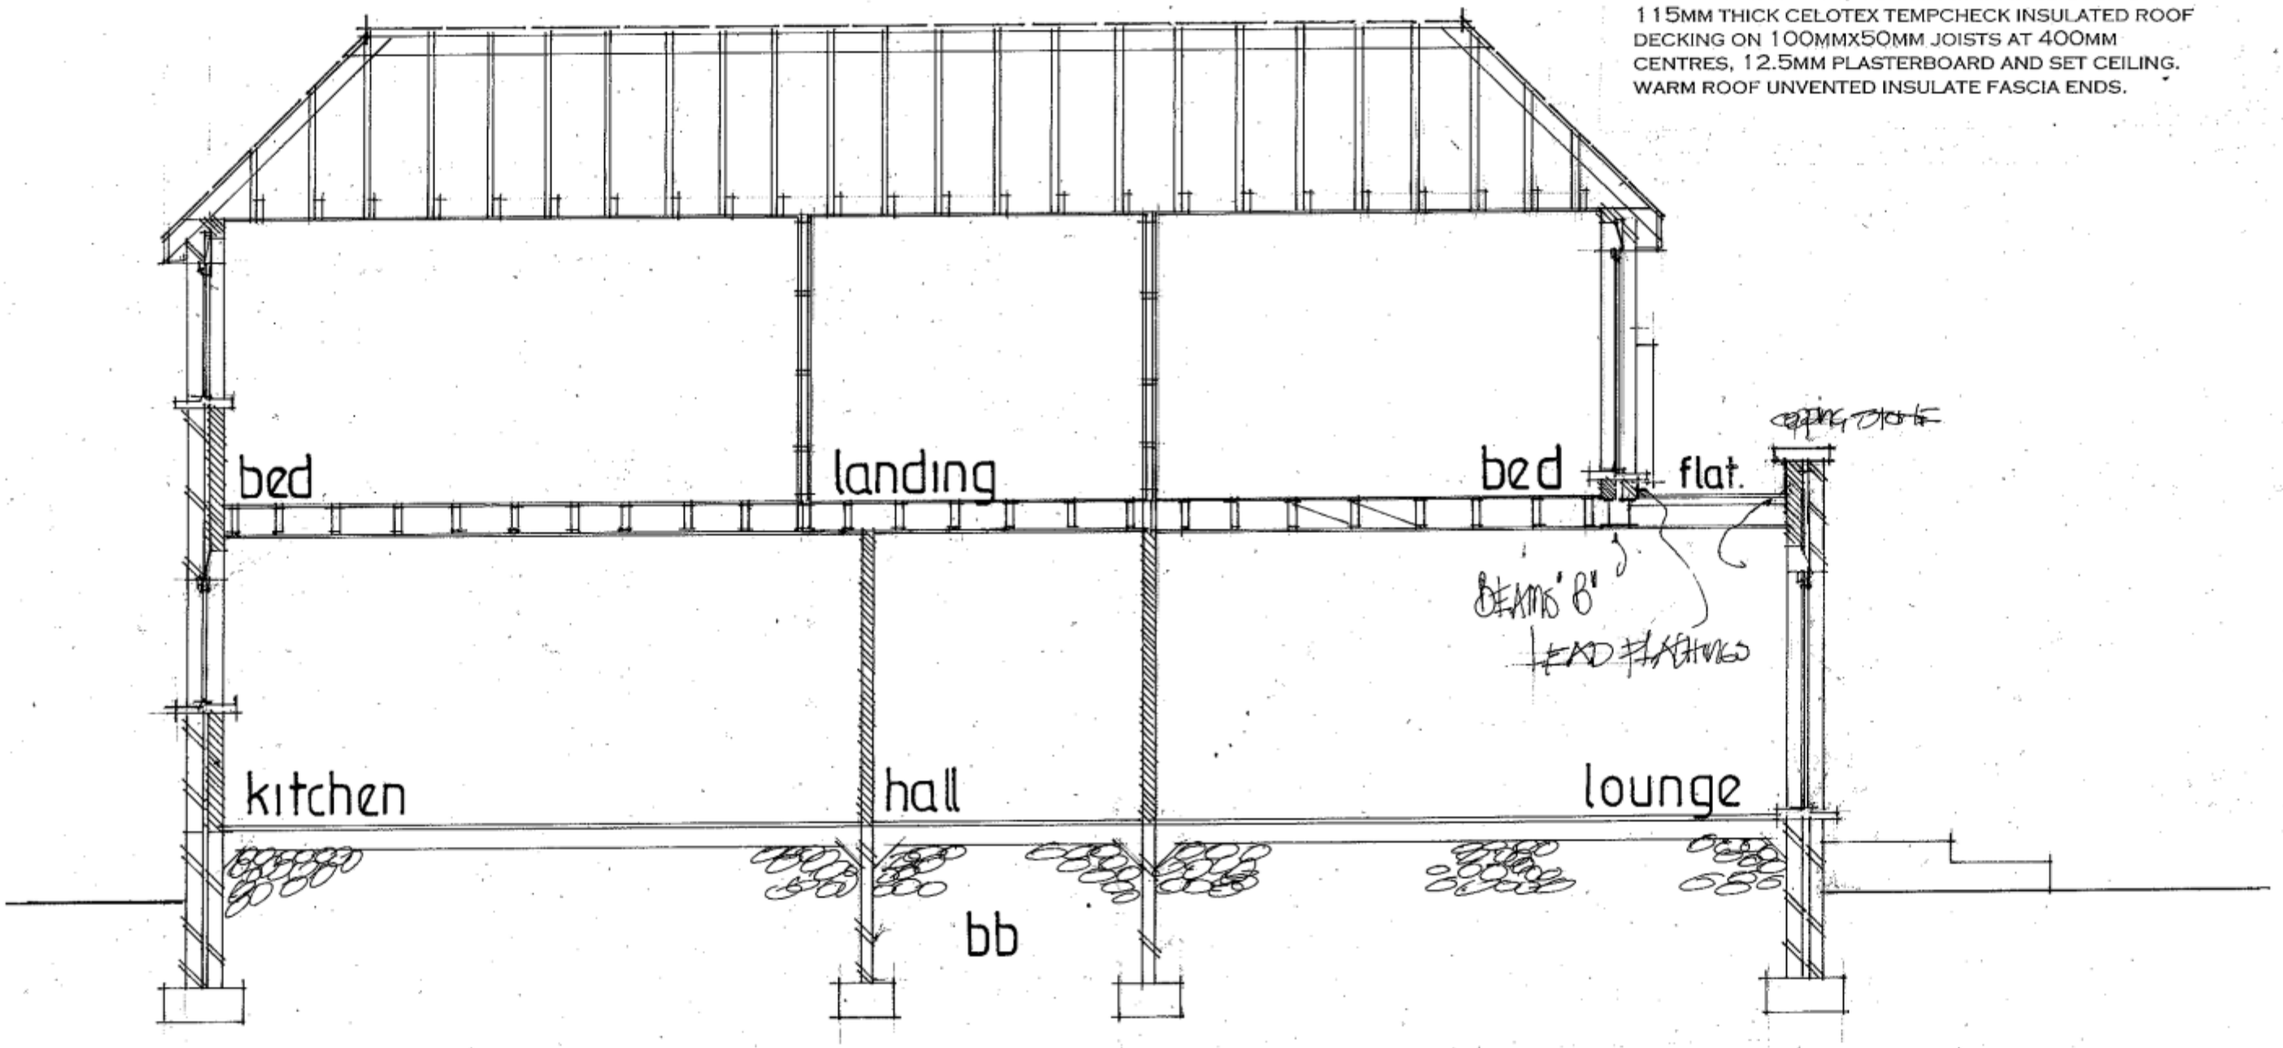

BUILDING REGS AMENDMENTS-
BOILER DETAILS TO BE PROVIDED TO BE IN ACCORDANCE WITH APPROVED DOC J 2002 EDITION AND APPROVED DOC L1A 2006 EDITION
RADIATORS TO BE INSTALLED WITH TRVS AND INSULATED PIPES ALL TO DOCUMENT L.

DER/TER THERMAL CALCULATIONS TO BE PROVIDED IN ACCORDANCE WITH APPROVED DOC L.

PETER J. WALKER MRICS
CHARTERED SURVEYOR
182 SEAFRONT, HAYLING ISLAND, HANTS
PO11 9 AN

TEL: 02392 467571

date oct 09

scale 1:50

AMENDED PARAPET HEIGHT APRIL 2010