

Front Elevation

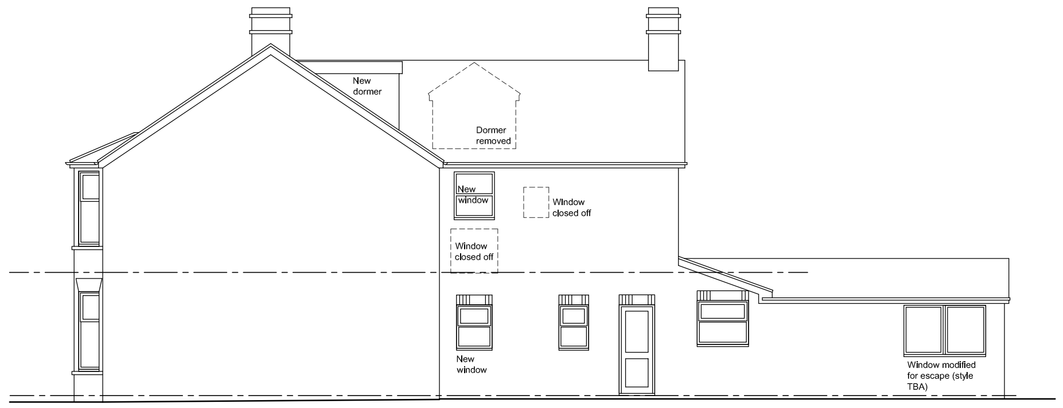

Flank Elevation



Rear Elevation

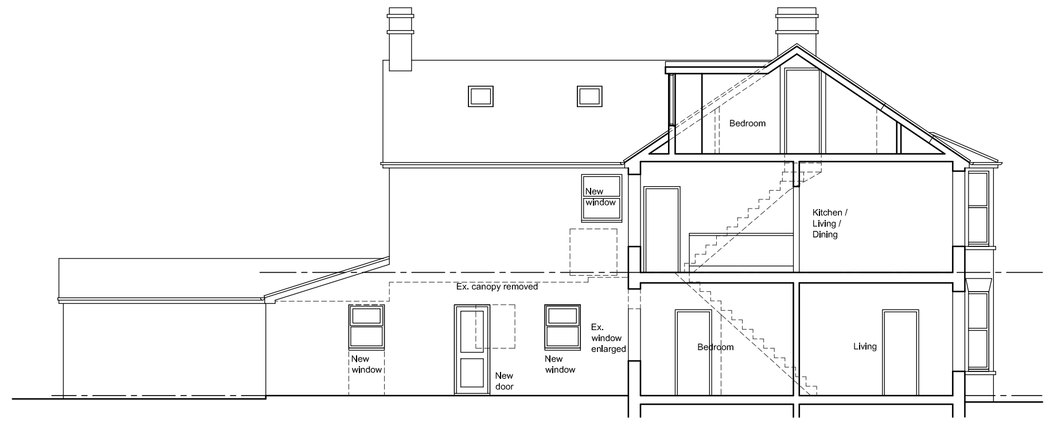

Flank Elevation

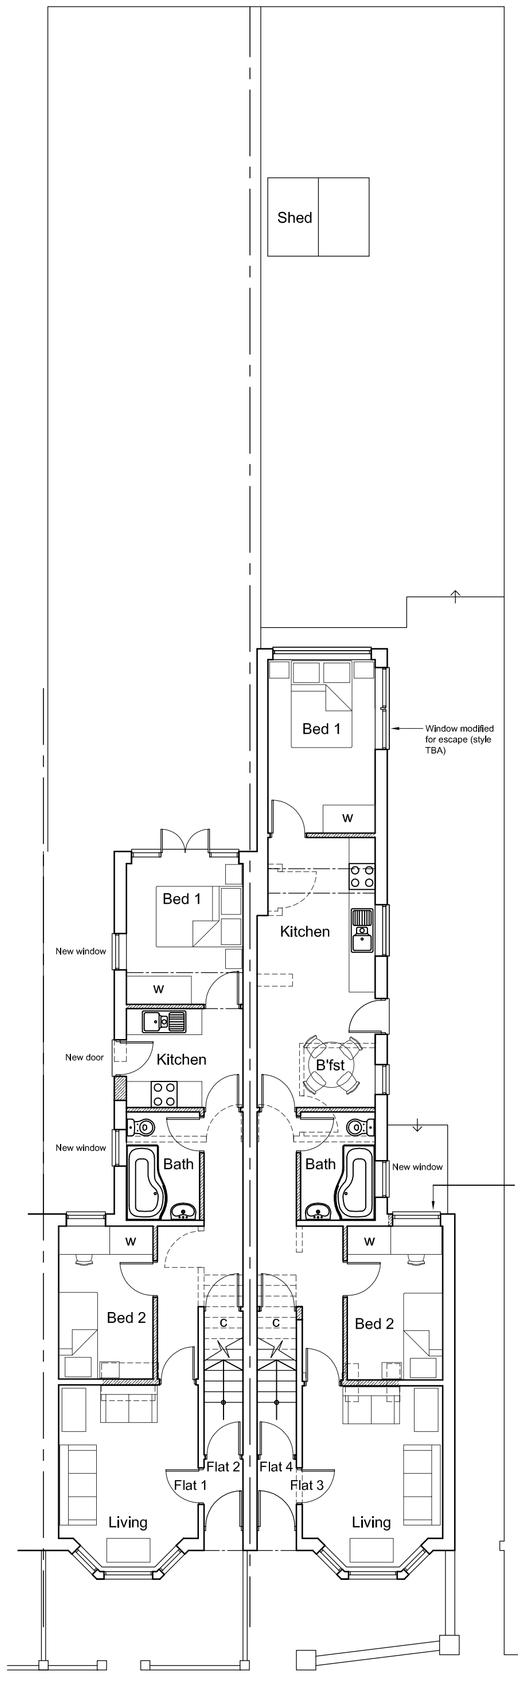

Ground Floor Plan

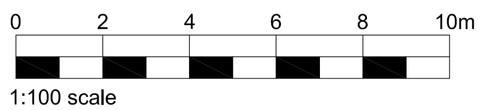

1:100 scale

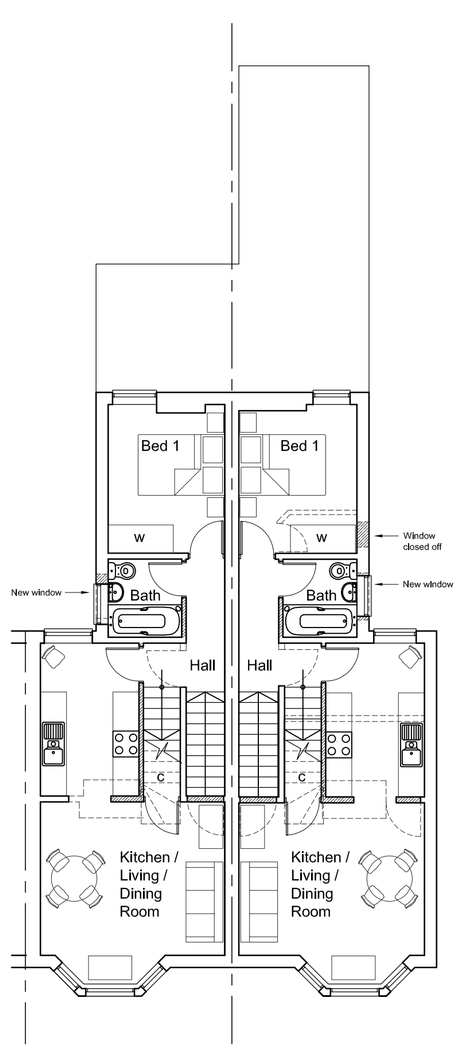

First Floor Plan

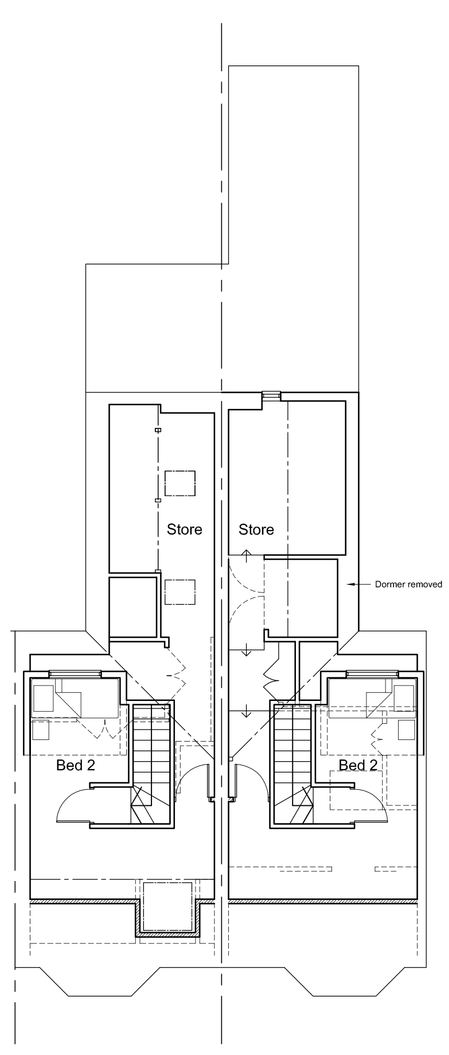

Second Floor Plan

Plot Arrangement & Areas

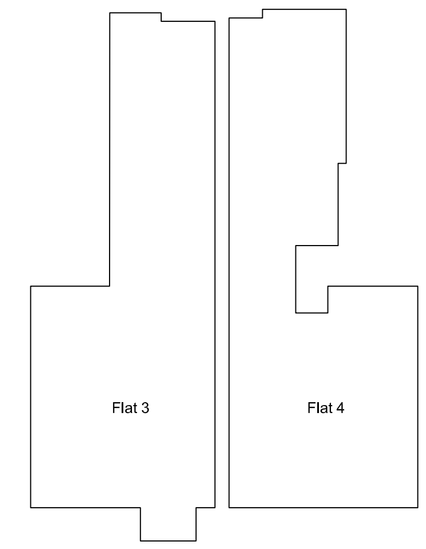

Second Floor

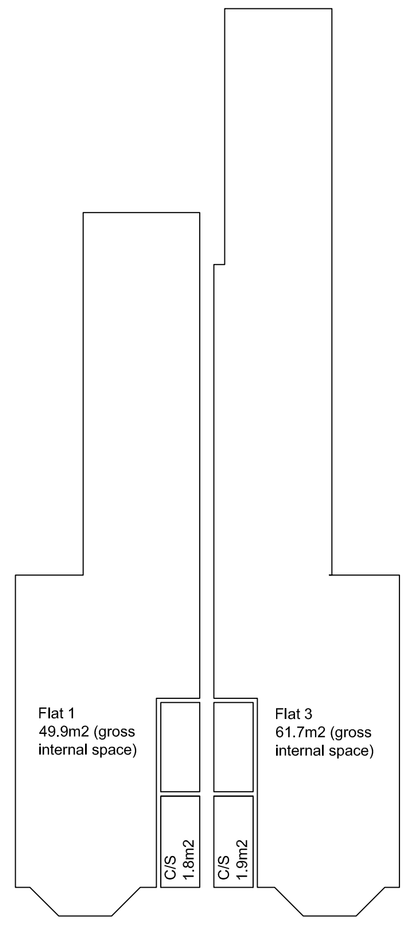

Ground Floor

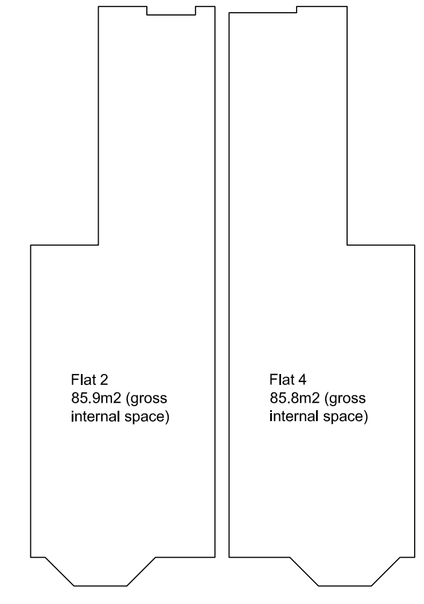

First Floor

This drawing has been produced for Mr. & Mrs. Thomson and is submitted as part of planning application and is not intended for use by any other person or for any other purpose.

PLANNING

Rev.	Date	Description	By
A	Dec 11	Havant Planning Alt.	AB

Client
Mr. & Mrs. Thomson

Project
92-94 North Street,
Emsworth, Hampshire,
PO10 7PN

Drawing Title
Floor Plans & Elevations
as Proposed.

G W P Architects
Fairfield House,
Fairfield Road,
Burgess Hill,
West Sussex, RH15 8QB
Tel:(01444) 239019 Fax: (01444) 230761
Email: mail@gwparchitects.co.uk

Scale 1:100 @ A1	Drawing Number
Date November 2011	11/166/03/A
Drawn AB	

© GWP Architects Ltd (UK) - 2011