




Site Block Plan @ 1:500

© Crown Copyright 2010. All rights reserved. Licence number 100020449

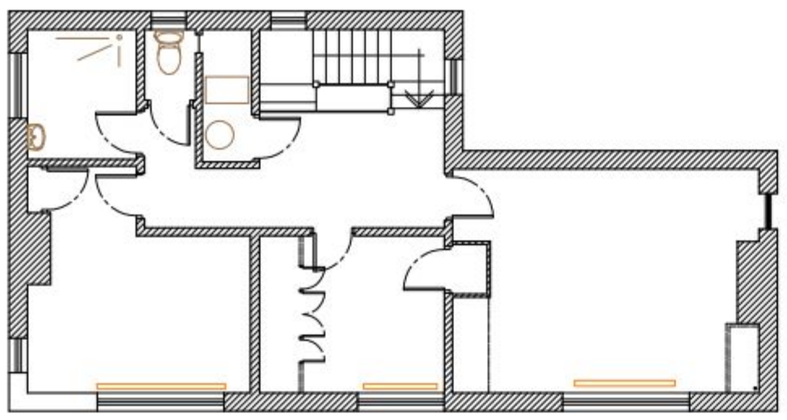

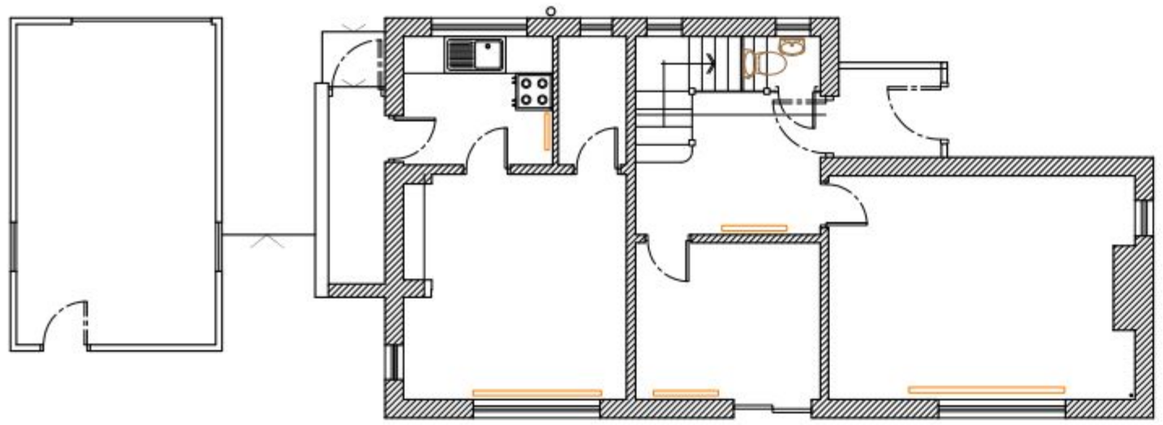

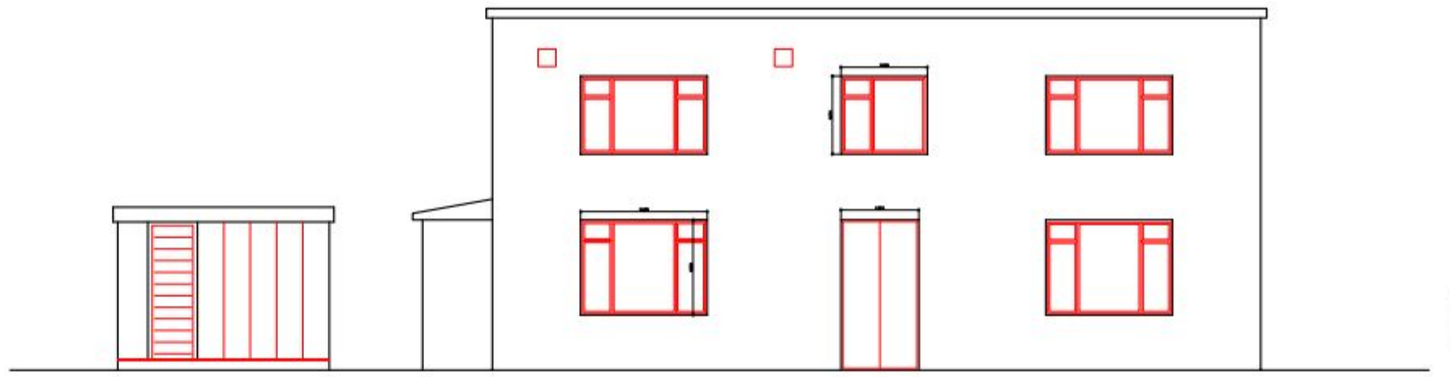


NOTES:

Dimensions to be checked on site before commencing work. Any discrepancies shall be reported to the architect immediately.

Do not scale from these drawings except for planning purposes. Use figured dimensions only.


Where applicable this drawing is to be read in conjunction with other consultants' drawings.

All drawings to be read in conjunction with specification and all other drawings including structural engineer and mechanical and electrical drawings / specification

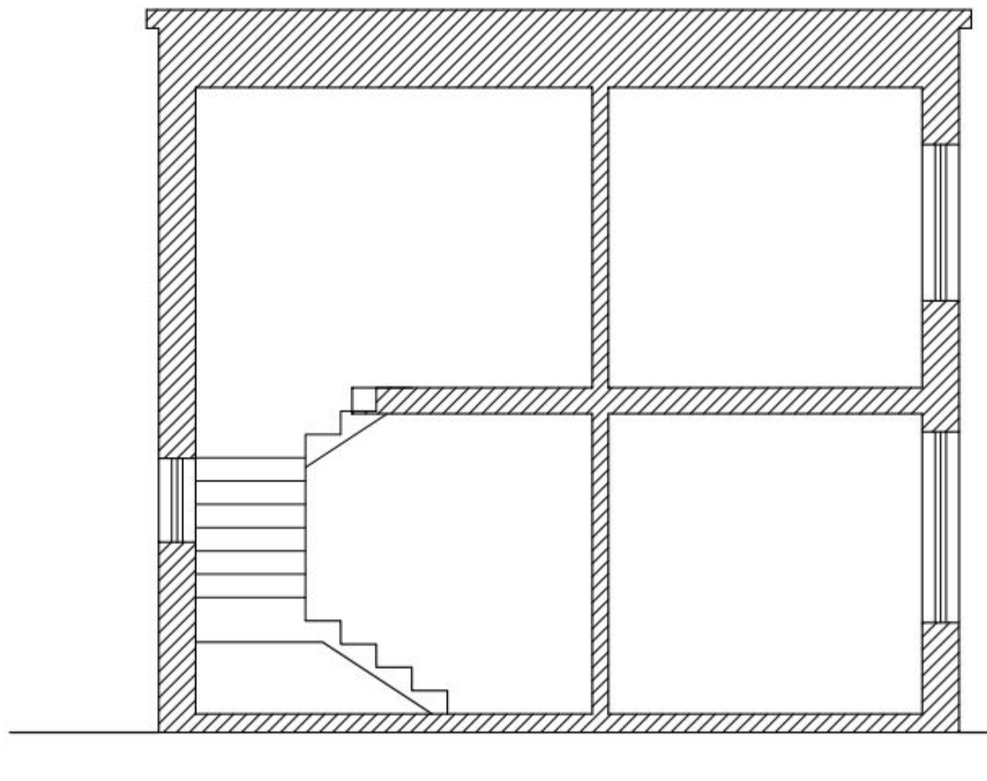




Block Plan with boundary annonation @ 1:500

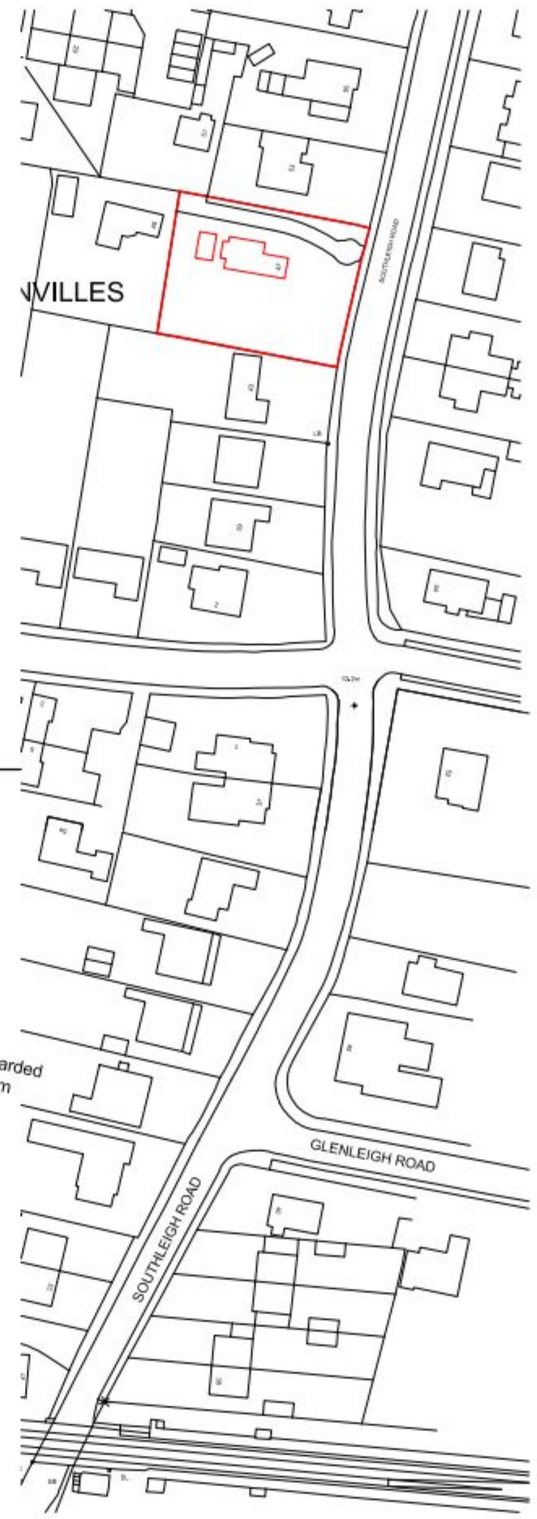

Site Location Plan @ 1:1250

© Crown Copyright 2010. All rights reserved.
Licence number 100020449

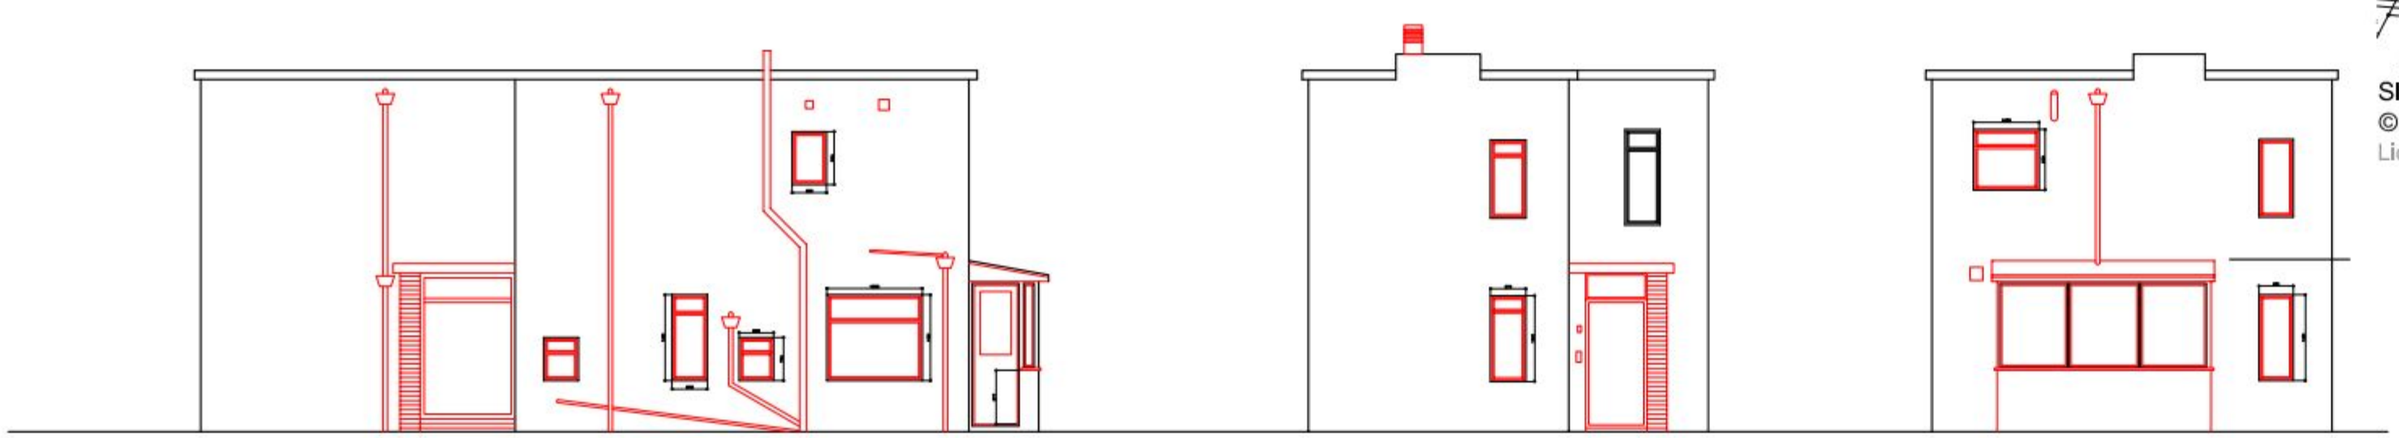

REV	DATE	AMENDMENT	DRAWN

helyerdesign
sustainability through design
mail@helyerdesign.co.uk www.helyerdesign.co.uk.
1 The Old Flour Mill, Emsworth, PO10 7BT
01243 370 715

CLIENT
Mrs Lisa Roonan

PROJECT
47 Southleigh Road

DRAWING: Existing
SCALE: as noted

DATE July 2011 DRAWN TD

DRAWING NUMBER
11081/existing & block plan

REVISION