# REFUSE

**PROPOSED FIRST FLOOR REAR ADDITION.**
**62, ST. MARYS ROAD, HAYLING ISLAND, HANTS.**
**FOR MR & MRS SHAYEGAN.**

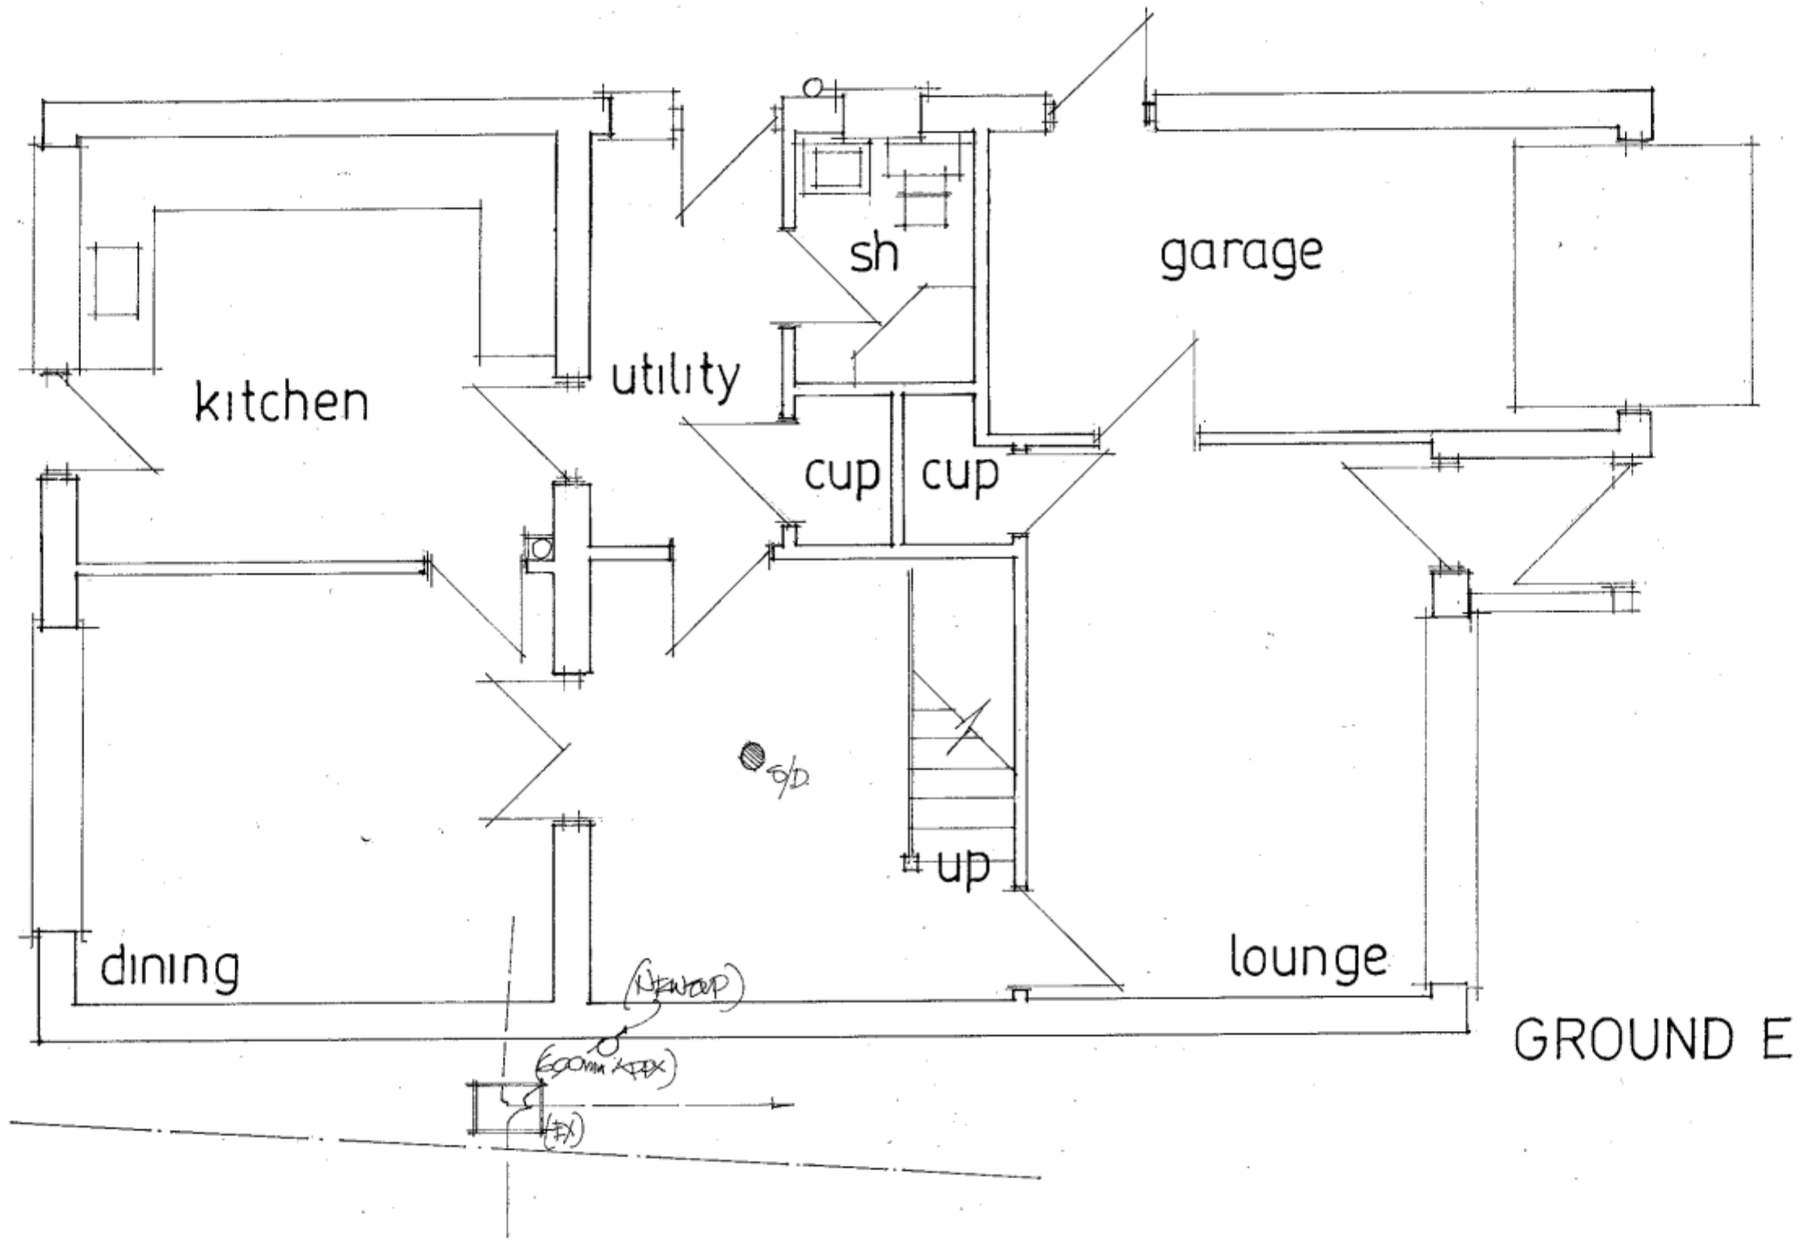


GROUND EXISTING

date may 2011
scale 1·50

PETER J. WALKER MRICS
CHARTERED SURVEYOR
182 SEAFRONT, HAYLING ISLAND, HANTS
PO11 9 AN

TEL: 02392 467571