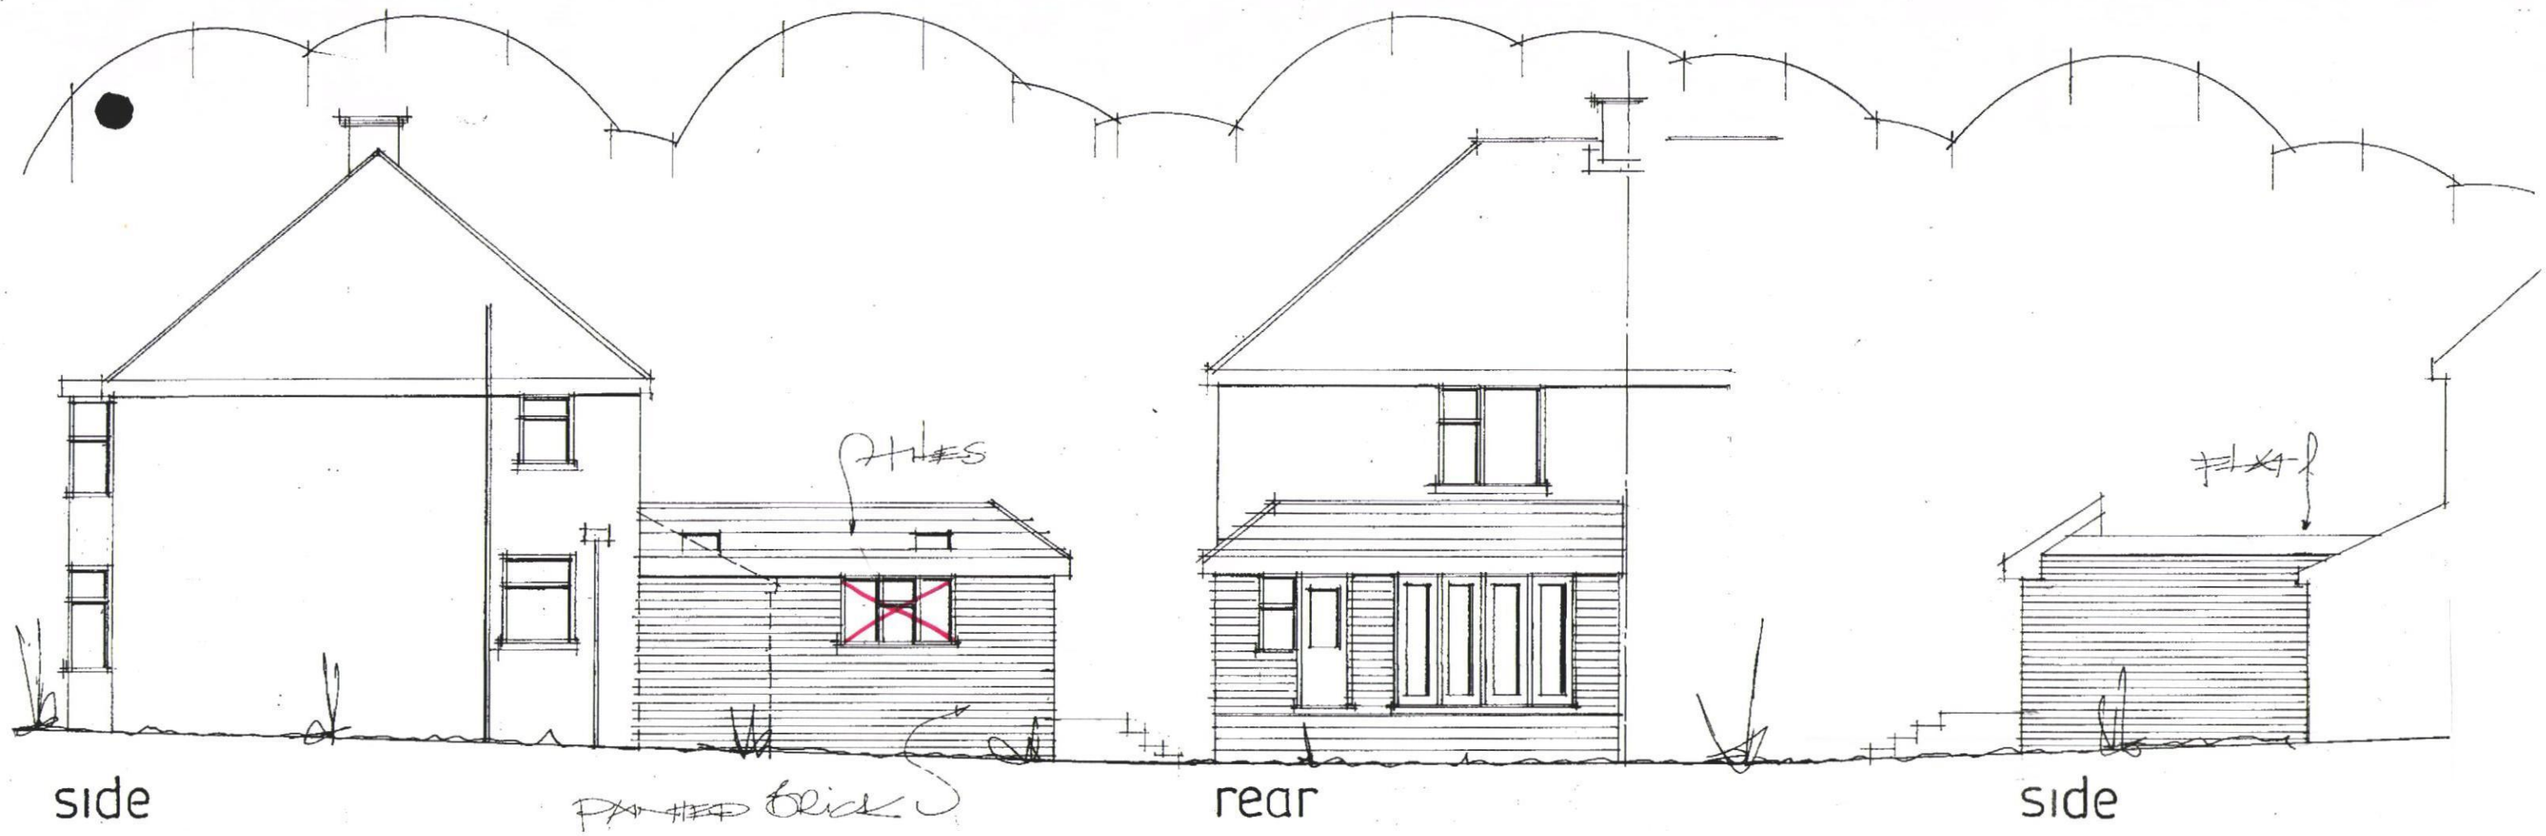


ELEVATIONS

PROPOSED REAR ADDITION.
21, WINNIFRED ROAD, WATERLOOVILLE, HANTS.
FOR MR & MRS J. JEFFERIES.

PLAN No. 3

PETER J. WALKER MRICS
CHARTERED SURVEYOR
182 SEAFRONT, HAYLING ISLAND, HANTS
PO11 9 AN

TEL: 02392 467571

date march 2011
scale 1:100