# 14 Beach Road Emsworth Restoration

PERMIT

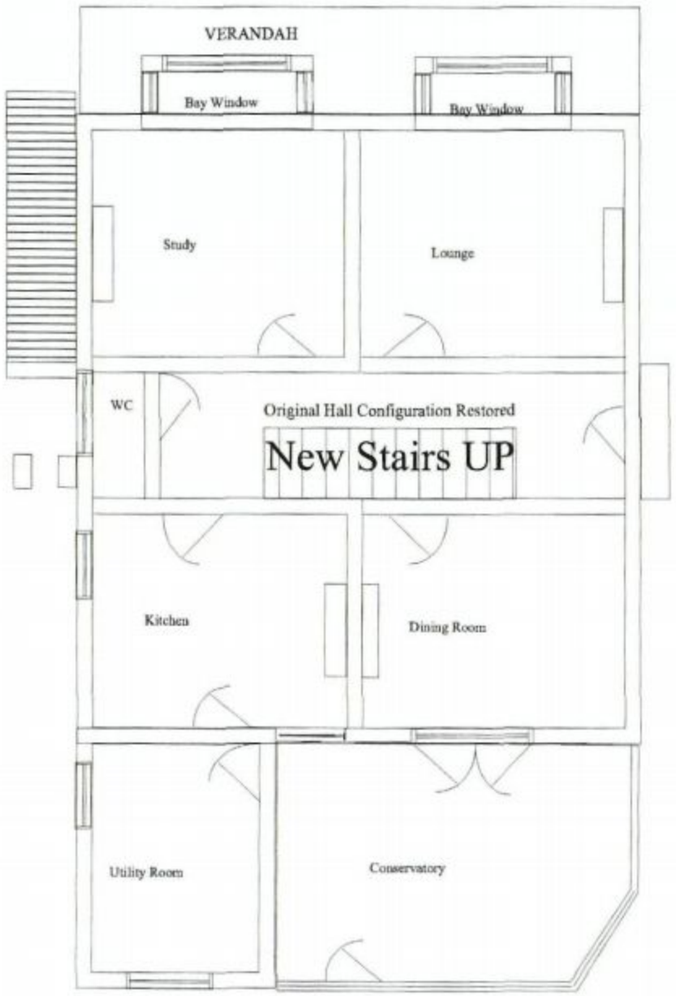


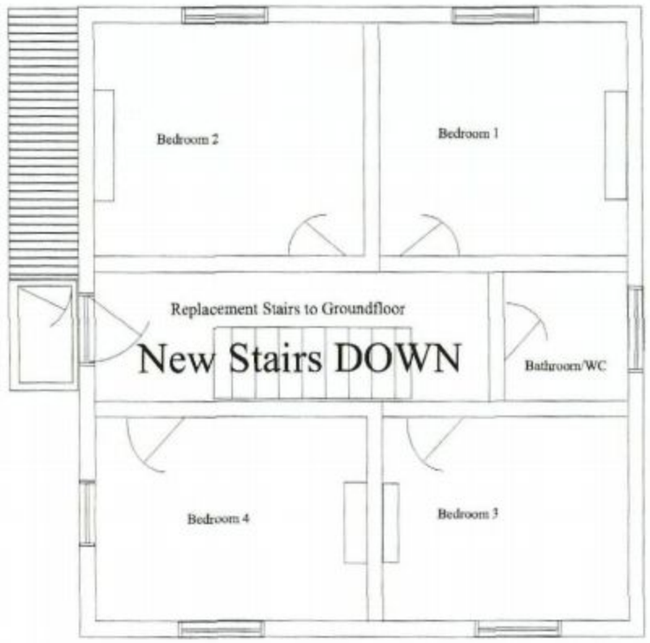


The restoration work is designed to return 14 Beach Road back to it's original single residence configuration prior to the changes introduced in 1963 by Major and Mrs North. The current owner of the property purchased the house from Mrs North in 1981. The two flats have always been by owned jointly, firstly by the North's and subsequently by the Stanley's. They have never been sold as separate properties.

1.00
5.00

(Scale 1:100)

All Dimensions are given in metres

HAVANT BOROUGH COUNCIL
20 SEP 2010
RECEIVED

**SHEET 2**

Drawn by A J South
Rev 1 dated 17 Sept 2010