PROPOSED REAR ADDITION TO 47, SALTMARSH LANE, HAYLING ISLAND, HANTS.
FOR MR M. WAKELY.

HAVANT BOROUGH COUNCIL
DEVELOPMENT CONTROL
20 SEP 2010
RECEIVED

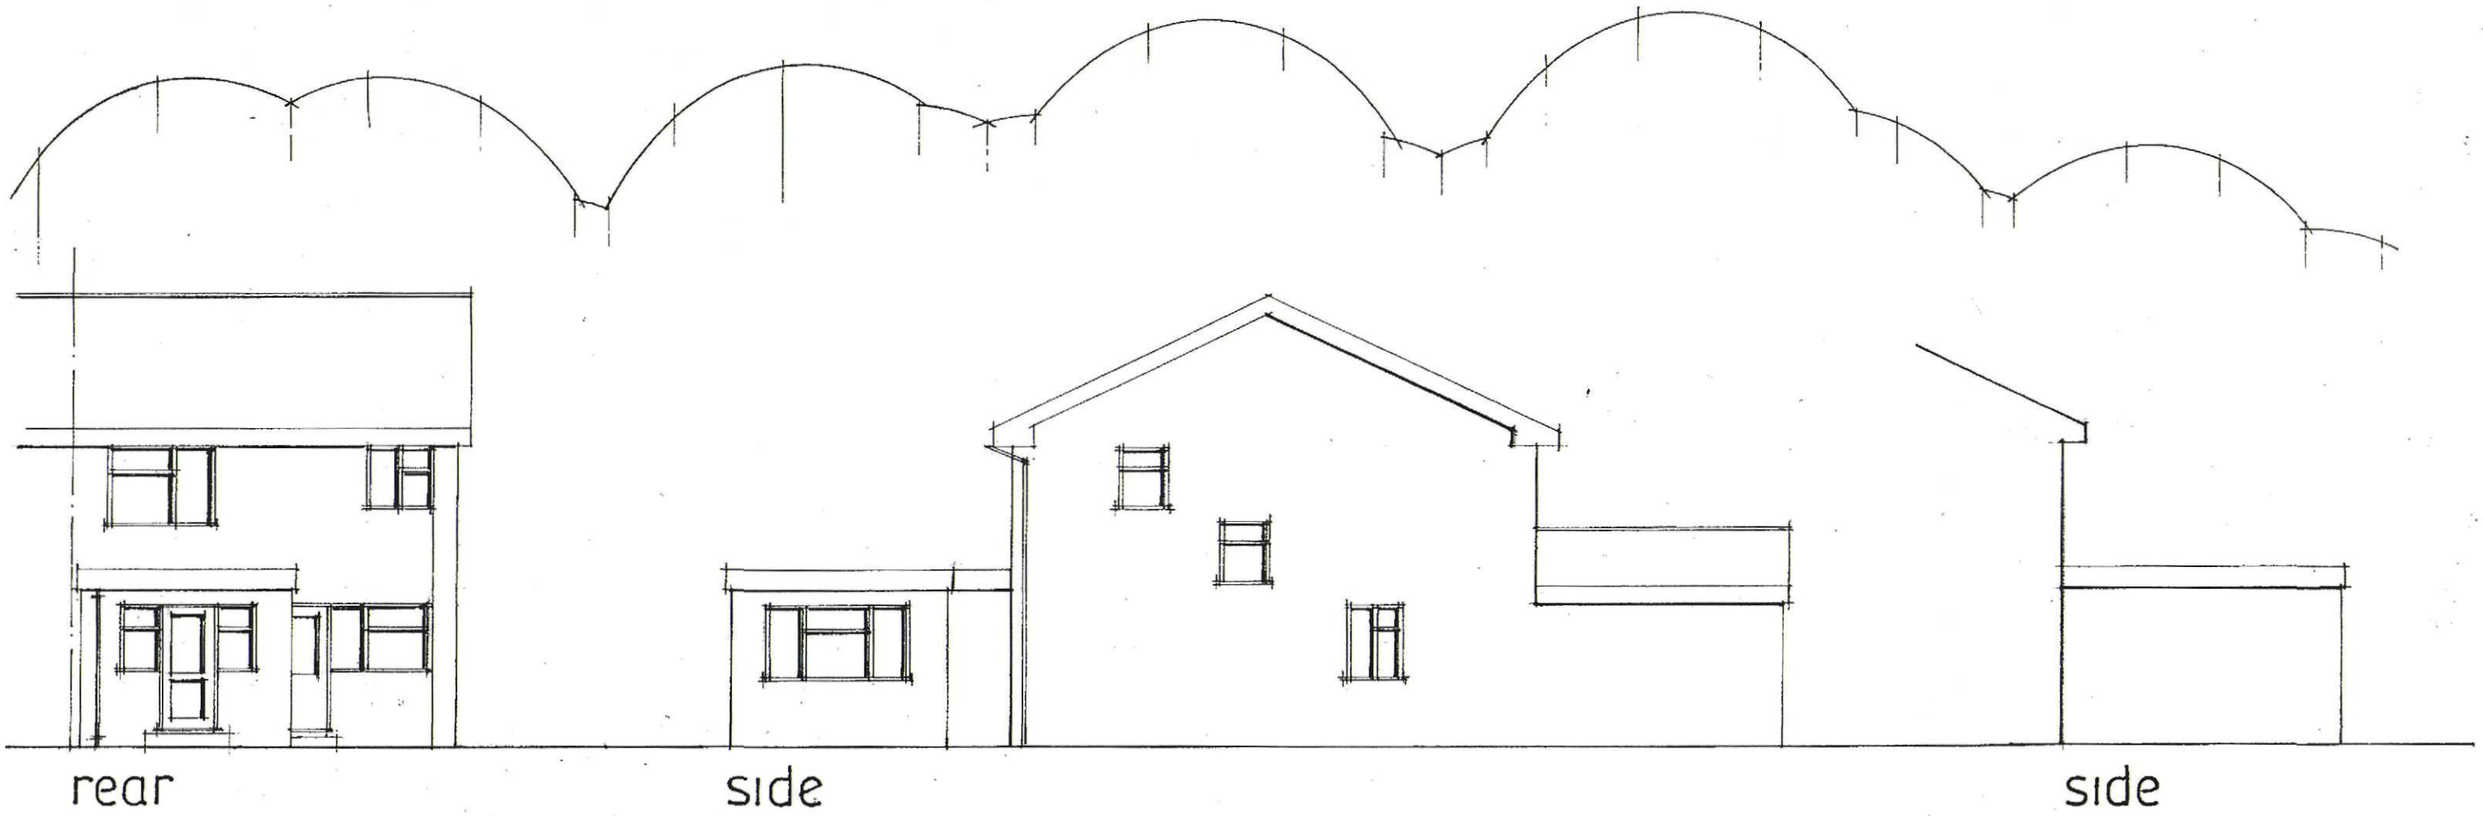

EXISTING

date sept 2010
scale 1:100

PETER J. WALKER MRICS
CHARTERED SURVEYOR
182 SEAFRONT, HAYLING ISLAND, HANTS
PO11 9 AN

TEL: 02392 467571