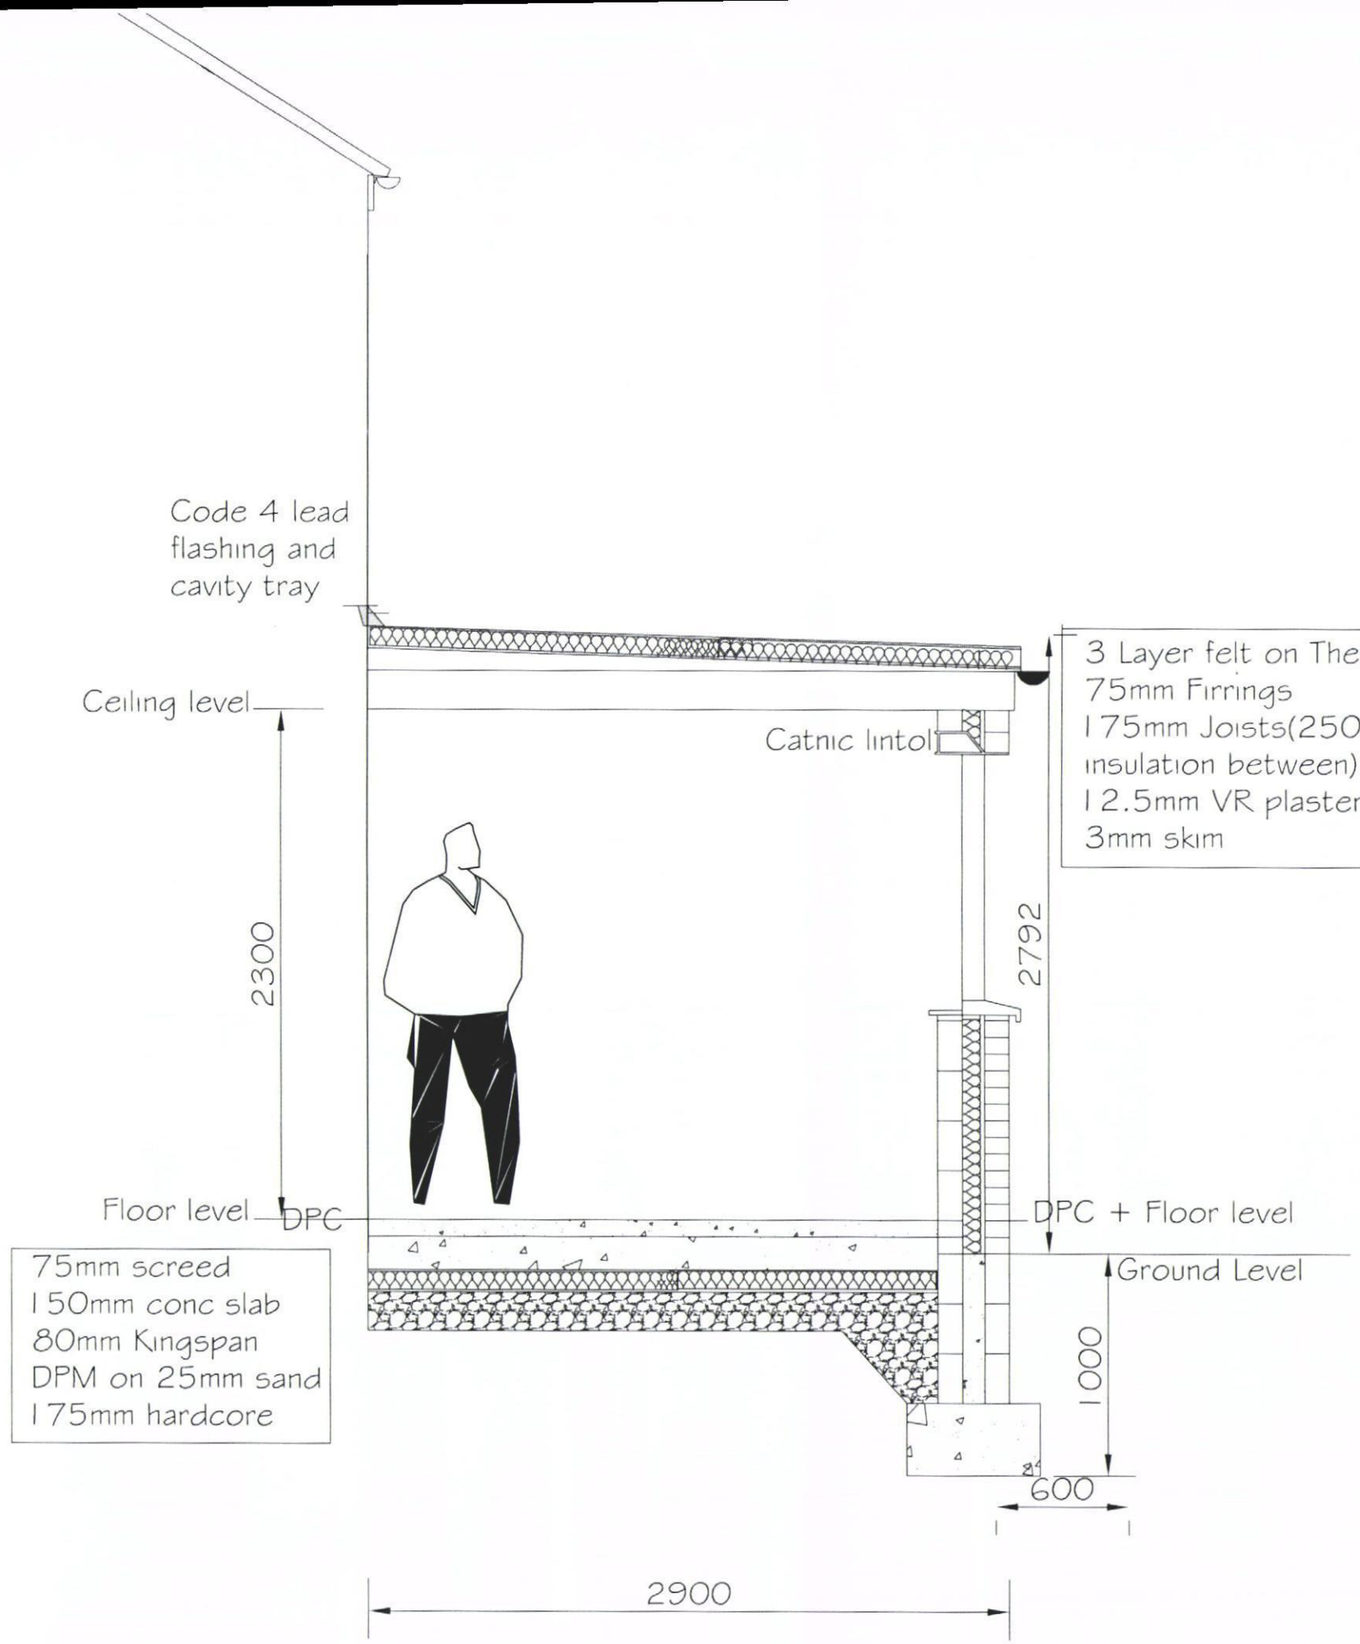

Proposed cross section.

HAVANT BOROUGH COUNCIL
02 FEB 2012
RECEIVED

PRELIMINARY

I / We agree that this drawing correctly represents the necessary and appropriate works to be carried out under the Disabled Facilities Grant

signed date

Client / Occupational Therapist / SCC Case Officer
delete as appropriate

rev	date	description	by

Client	Master Scott Cammidge
Address	42 Blackbird Close Waterlooville Hants PO8 9UA
Project	GF Bedroom/shower extension.
Drawing	Proposed cross section
Grants Officer	xxx
OT	Karen Boyle
Scale	Not to scale
Date	25.01.2012
Drawn by	Brendan
Project No.	xxxx
Drawing No.	06
Rev.	-

in touch
Home Improvement Agency
63 St Mary Street
St Mary's
Southampton
SO14 1NU
T: 023 8083 7800
F: 023 8023 8435