
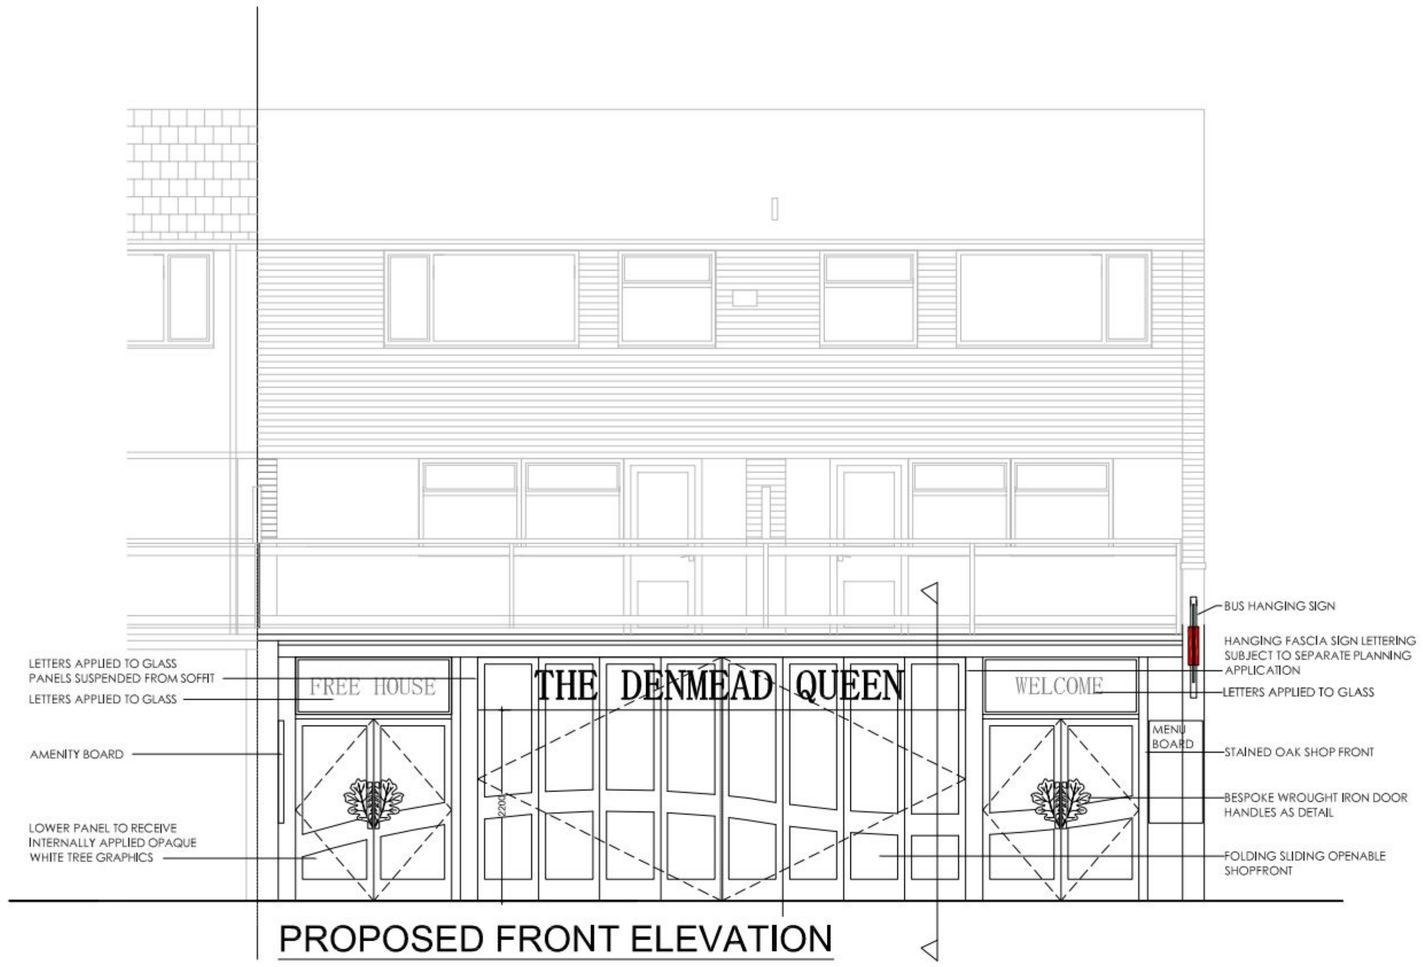


PROPOSED FRONT ELEVATION

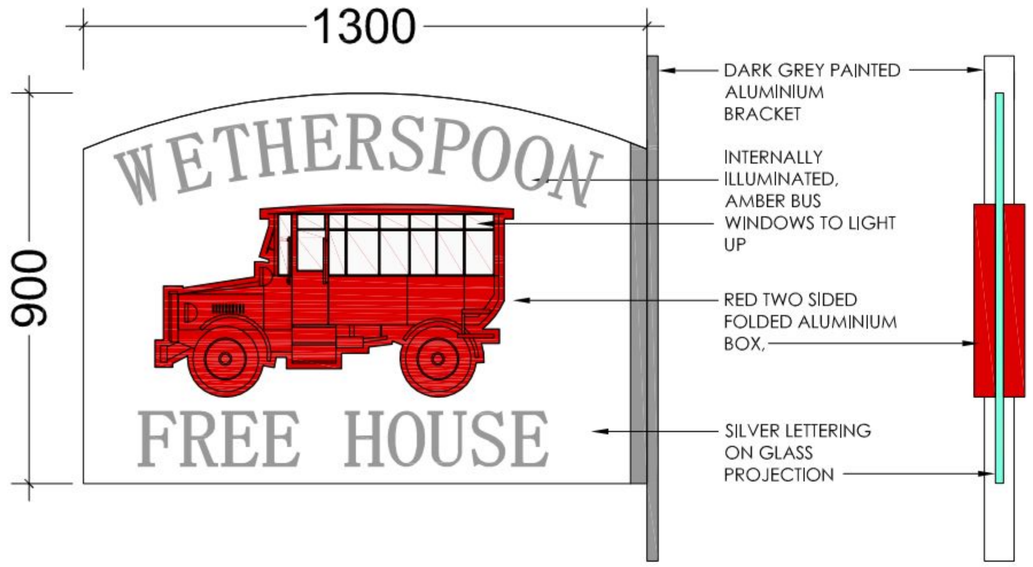


PROJECTING SIGN DETAIL


PROJECTING SIGN SECTION

SCALING OFF THIS DRAWING IS FOR PRICING PURPOSES ONLY. ALL DIMENSIONS MUST BE VERIFIED ON SITE FOR CONSTRUCTION AND FABRICATION.


TO BE READ IN CONJUNCTION WITH RJD STANDARD BRIEFING DOCUMENT AND ALL RELEVANT STRUCTURAL DRAWINGS/SIGNAGE DRAWING

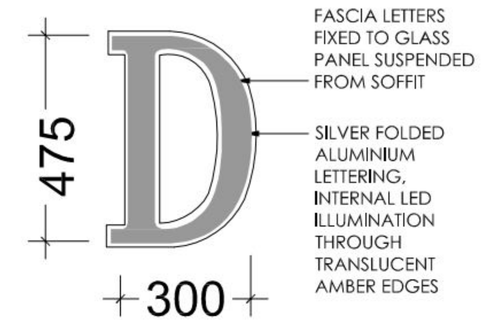


LETTERING DETAIL

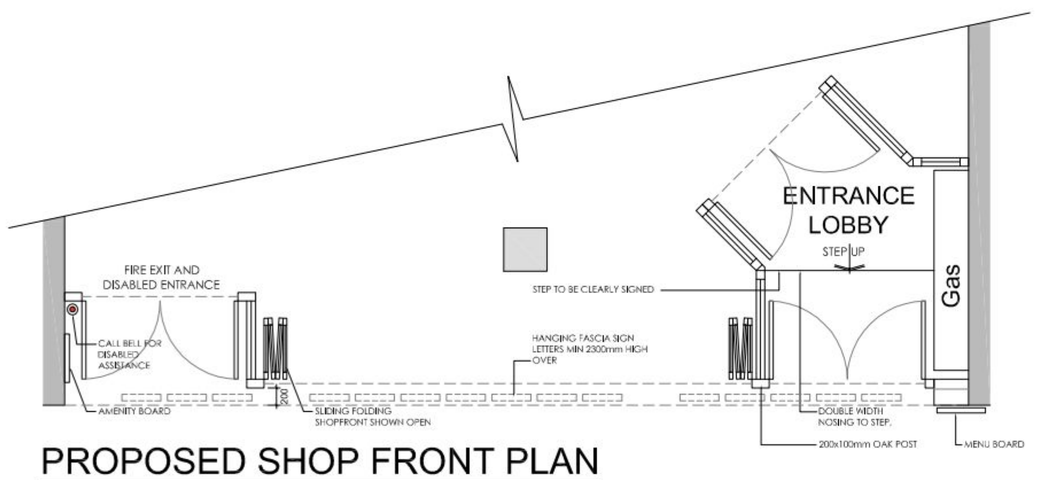


PROPOSED SHOP FRONT PLAN

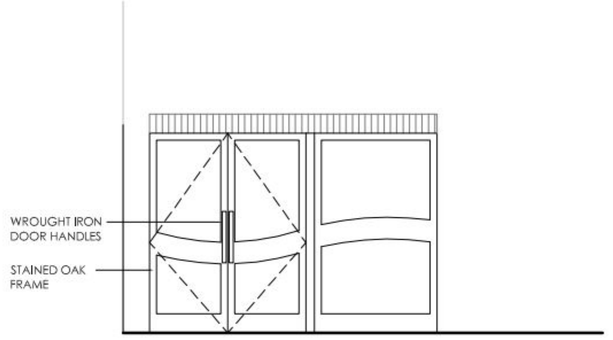


PROPOSED REAR DOORS

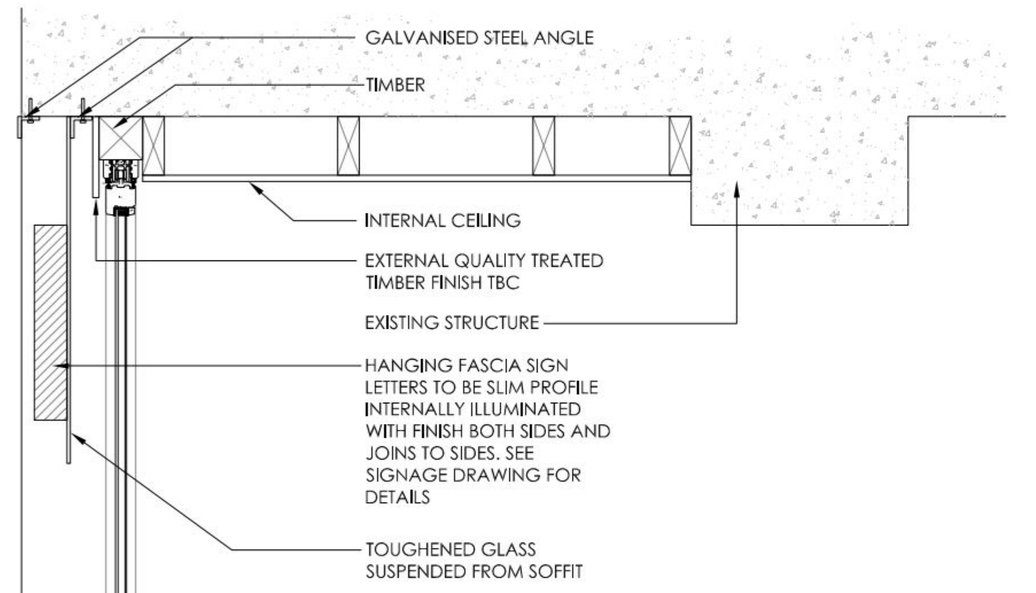


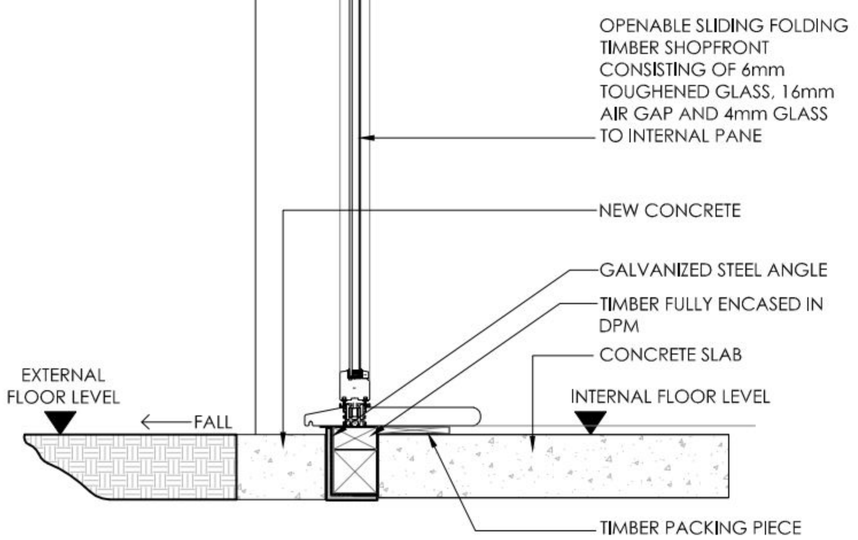

TYPICAL SECTION THROUGH SHOPFRONT

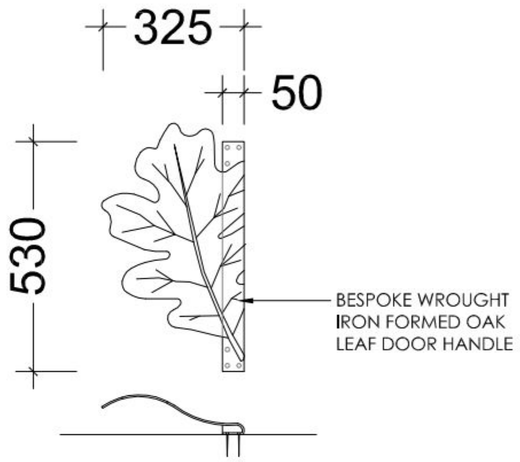

DOOR HANDLE DETAIL

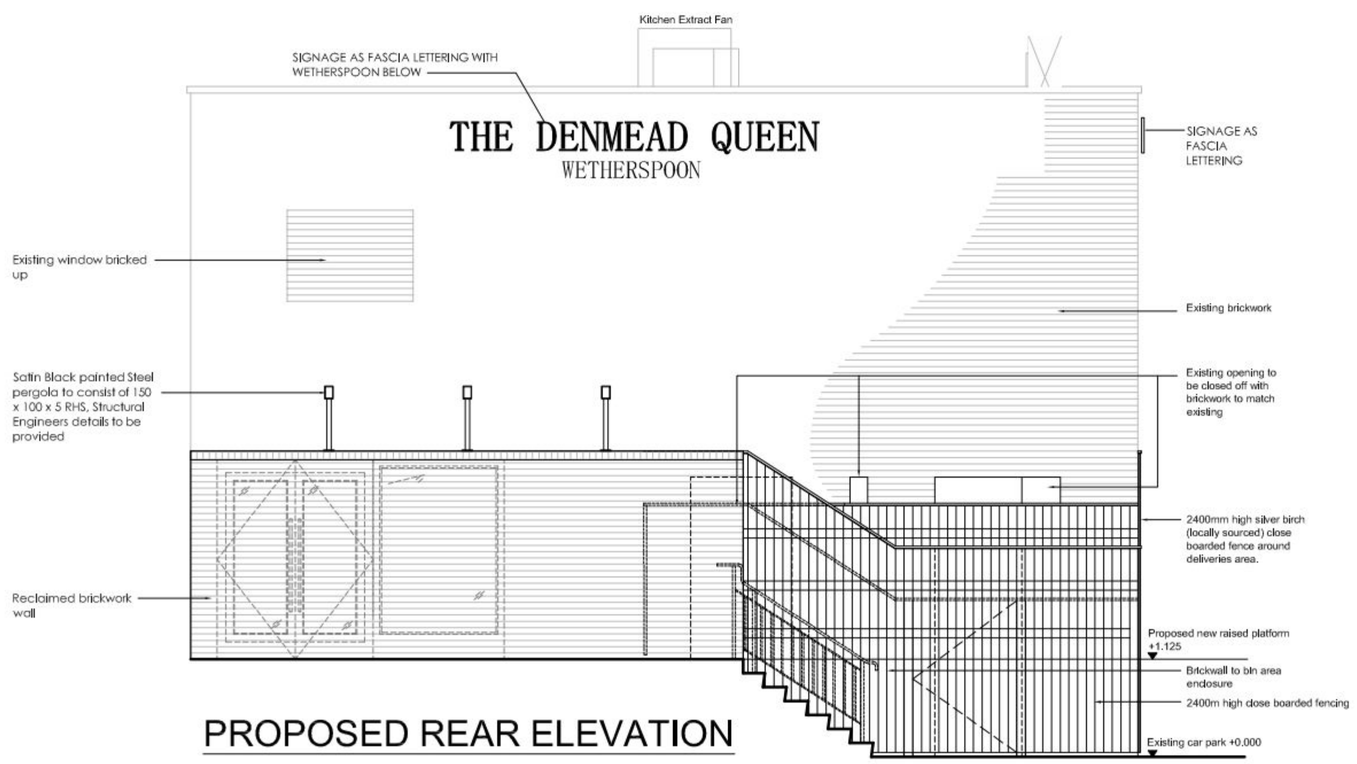

PROPOSED REAR ELEVATION



AMENITY BOARD

MENU BOARD

0m 1 2 3 5

M	8.09.11 signage amended
L	6.09.11 Projecting signage amended
K	6.09.11 Fascia on glass panel, fascia text amended to 'wetherspoon' shopfront center rail amended.
J	5.09.11 Signage added to side, Pergola added to rear
H	31.08.11 Shopfront amended details added / updated
G	22.08.11 Shopfront amended to bi-folding opening
F	11.05.11 Lead flashing to above external front signage.
E	16.03.11 Shopfront & rear elevation amended.. Brickwall wall to bin area.
D	25.02.11 Shopfront amended
C	09.02.11 Elevation revised in accordance with revised layout.
B	17.11.10 Elevation revised in accordance with revised layout.
A	06.10.10 Elevation revised in accordance with revised layout.

rjd Architectural Design & Project Management

Tel - 01279 874 188
www.rjd.eu.com
email@rjd.eu.com

The Stansted Centre,
Parsonage Road,
Takeley, Essex.
CM22 6PU

project

THE DENMEAD QUEEN, QUEENS PARADE
LONDON ROAD
WATERLOOVILLE PO7 7EB

Pub No.

client

J D WETHERSPOON PLC 6256

drawing

EXISTING AND PROPOSED ELEVATIONS

date	scale	drawing no.	rev
NOV 10	1:50@A1	09058/102	M

PERMIT