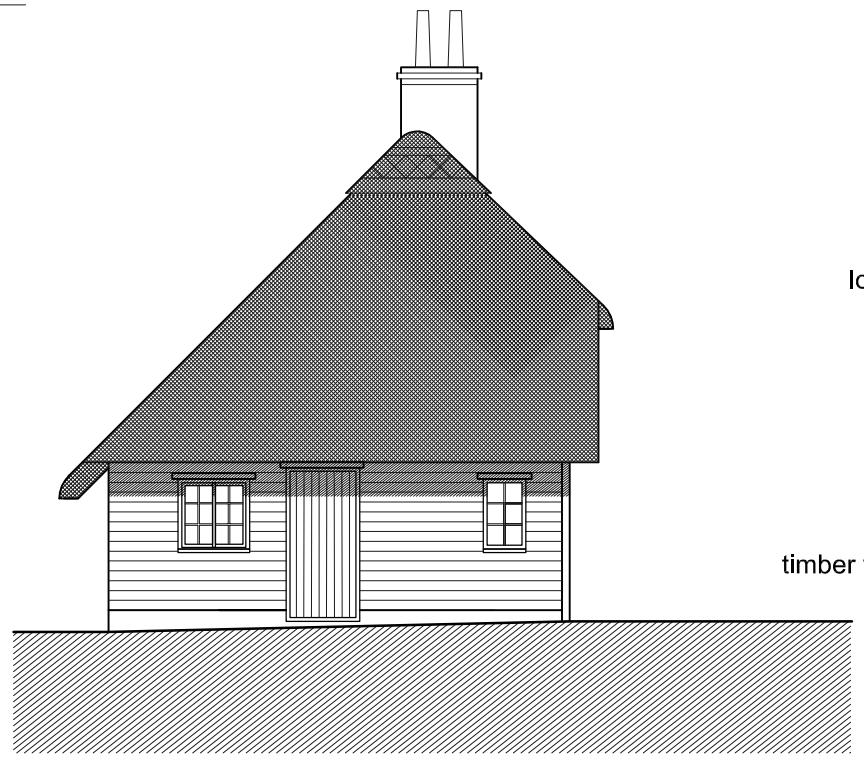

SIDE



FRONT

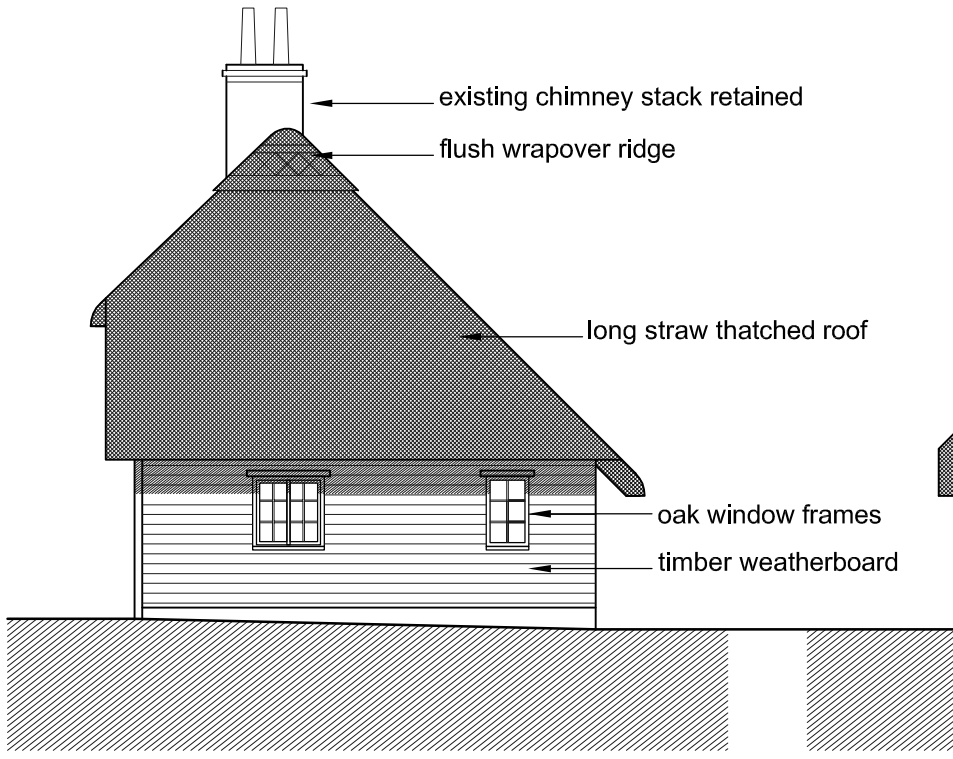

SIDE

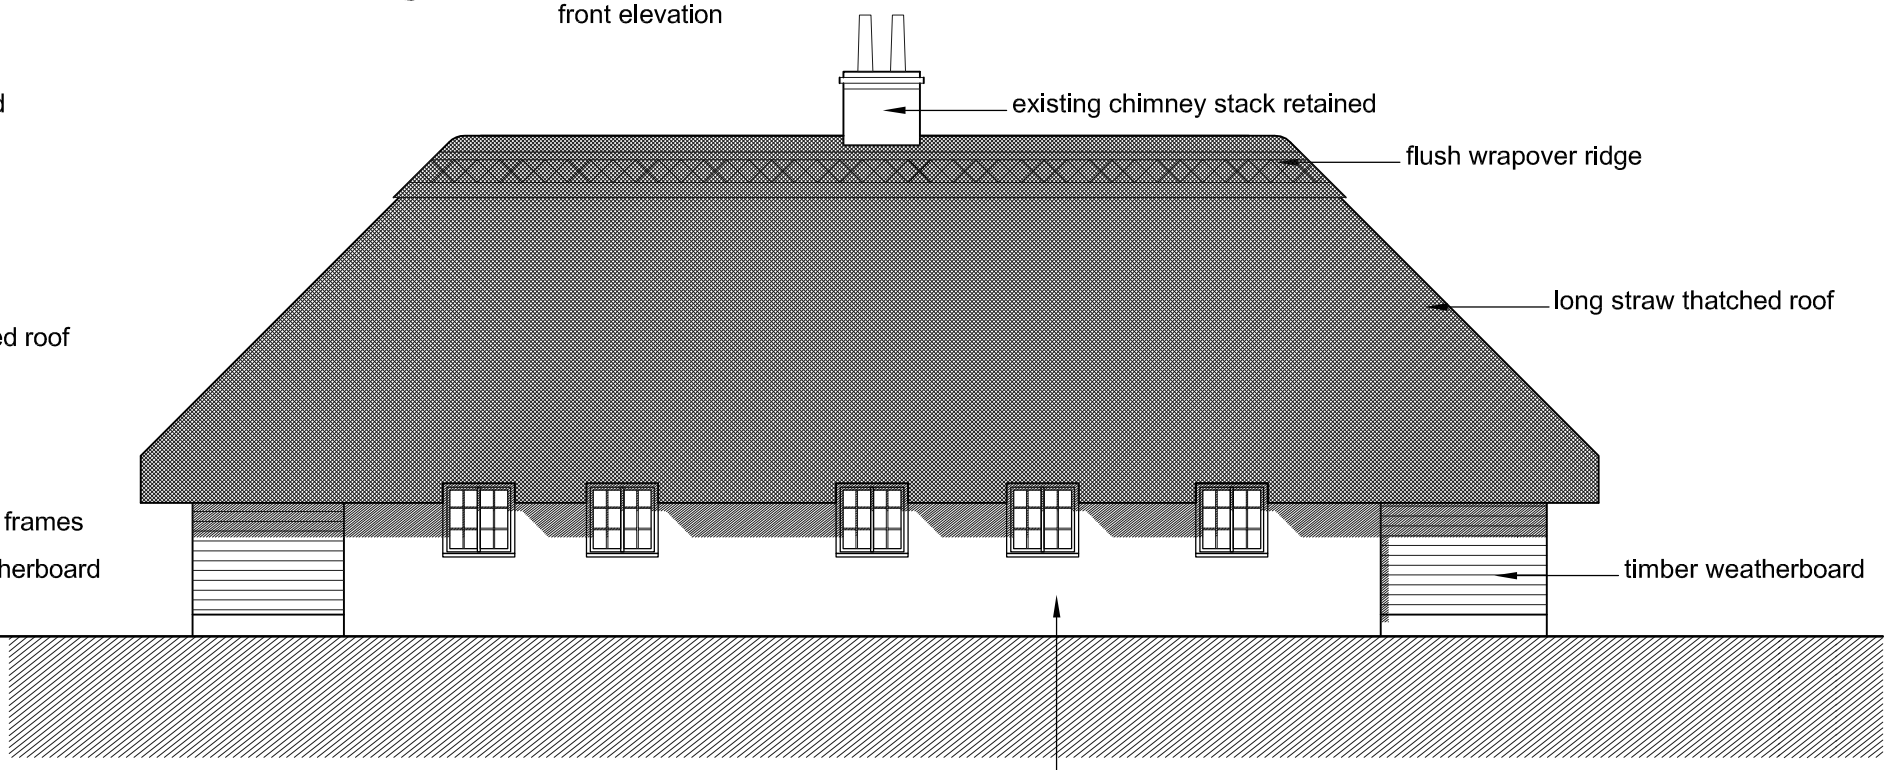

REAR

PROJECT

10 Southleigh Road
Havant

CLIENT

Pennington & Pope

DRG TITLE

Elevations

PROJECT NO. 11017 DRAWING NO. 300 SCALE 1:100 REV B

B	Eyebrow dormers removed, ridge revised	mw 16.11.11	
A	Timber cladding revised	mw 27.07.11	

This drawing is copyright and must not be disclosed to third parties without permission
Scaled dimensions are not to be used for construction

4 Queensgate
Queens Road
Fareham
Hampshire
PO16 0NW

Tel: 01329 288911
Fax: 01329 221913
E-mail: admin@m2architecture.com

m2 architecture
architectural technologist