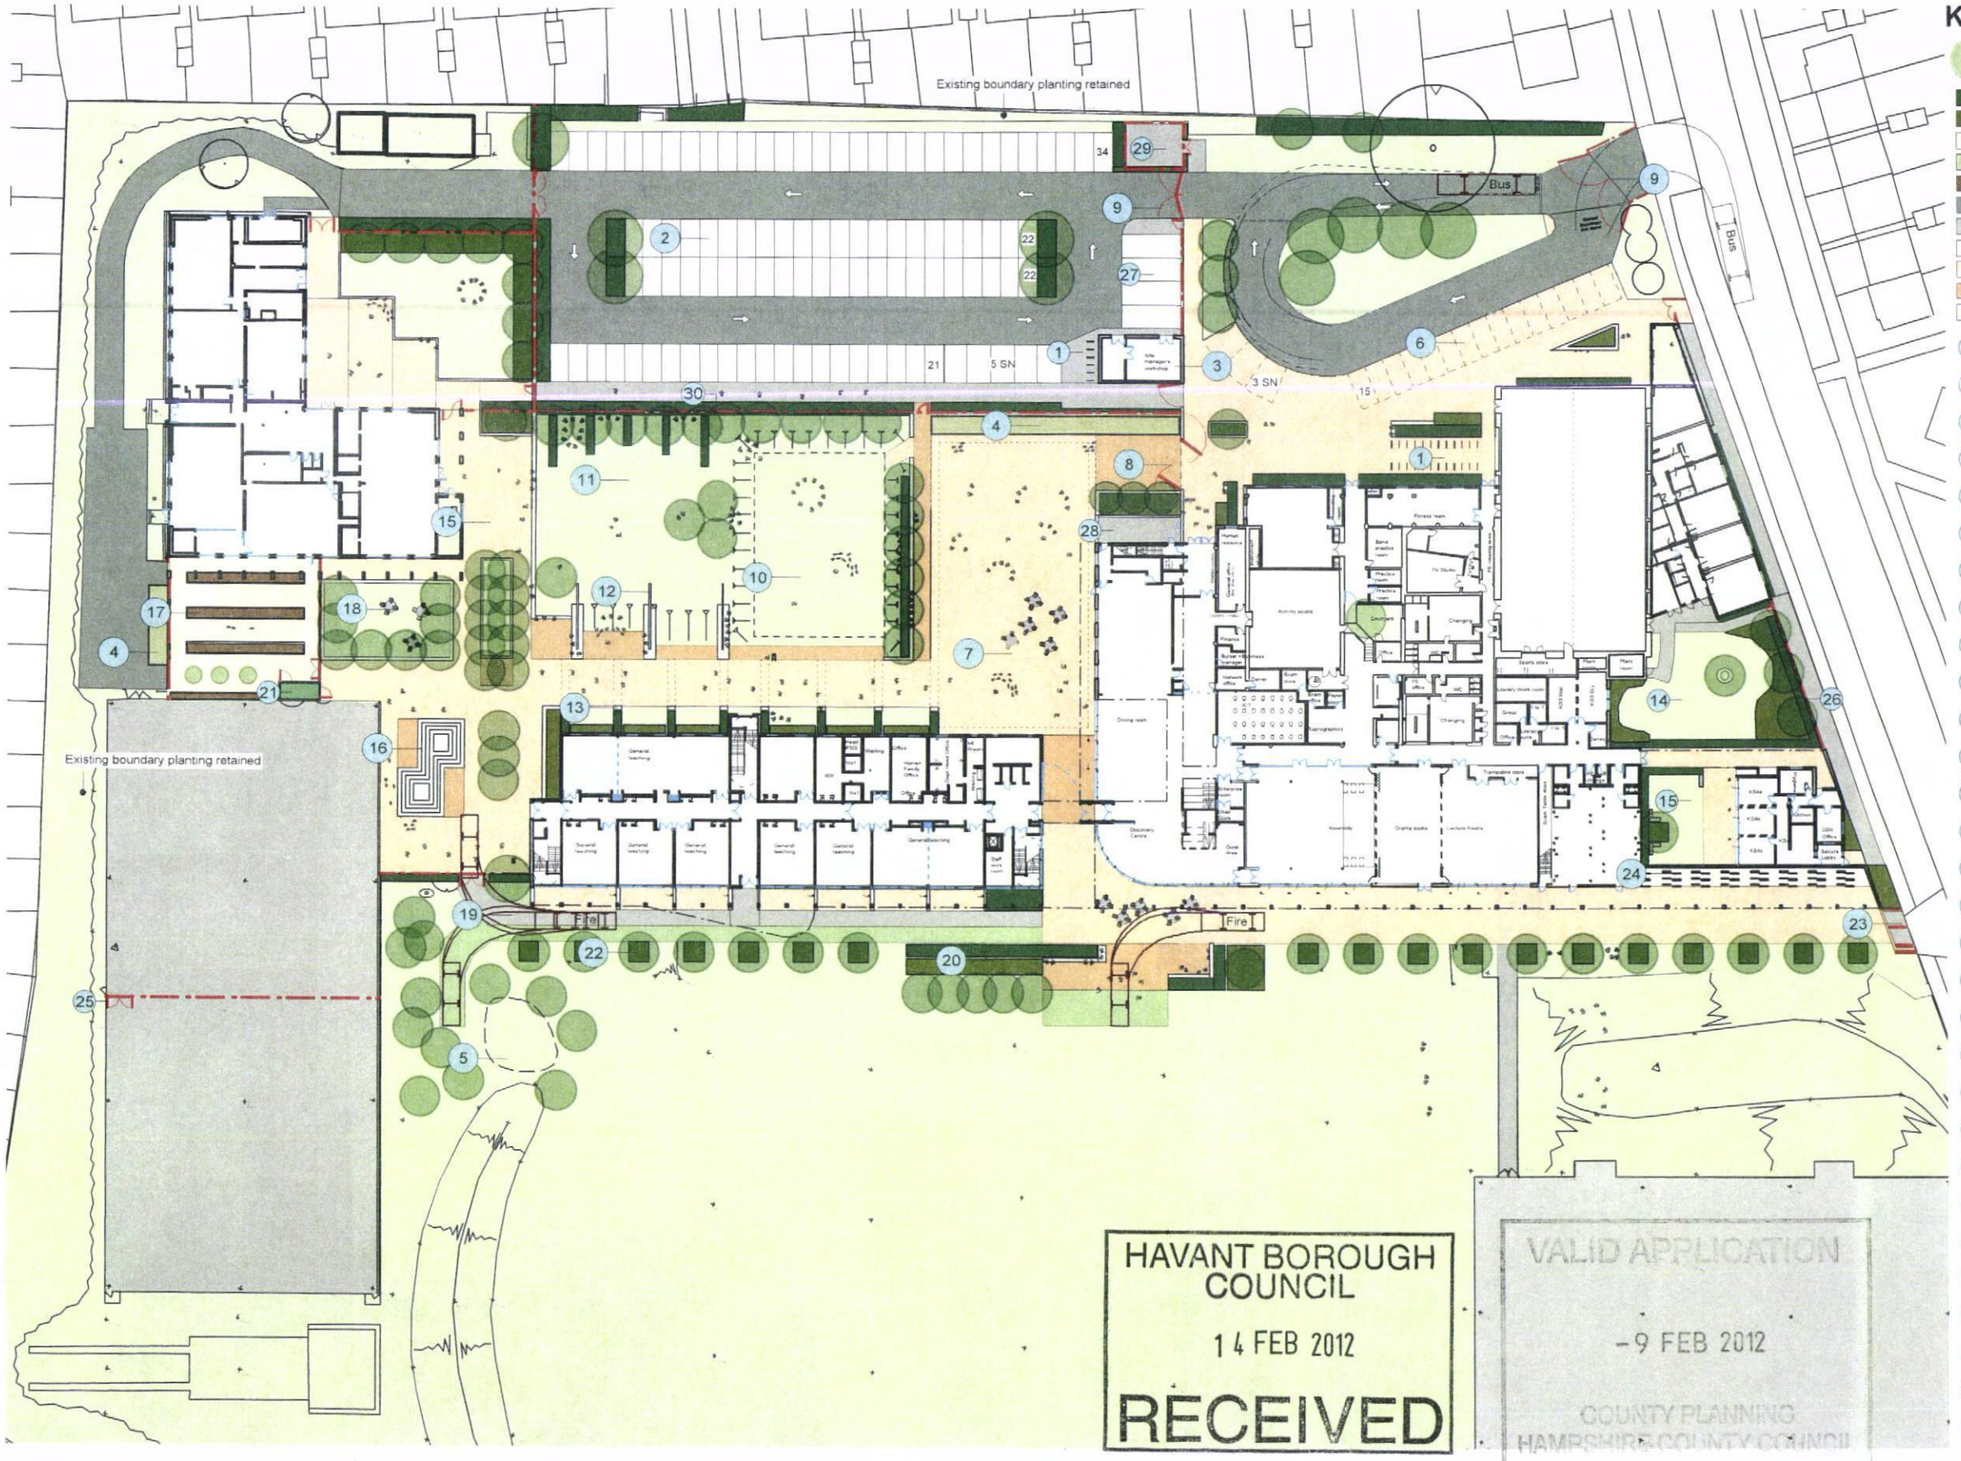

KEY

- Proposed specimen tree planting
- Structure planting: Tall growing shrubs/ hedge
- Ornamental and ground cover planting
- Grass
- Grass reinforced with plastic geogrid
- Bare topsoil in raised timber planters
- Vehicle grade concrete asphalt
- Pedestrian grade concrete asphalt
- Permeable block paving
- Concrete block paving
- Small unit feature block paving
- Self compacting gravel

1. Cycle stands.
2. Car park bays finished with permeable block (SUDs).
3. Caretaker's office forming 'Gatehouse' to car park and Park Community School park.
4. 'Enterprise' units accessible with green roofs.
5. Existing climbing boulders and surface to be retained.
6. Community, visitor and accessible parking bays on a shared surface.
7. Plaza for dining, pupil gathering, socialising, performance, cinema projection, ice skating and other community events.
8. Hardwood gates.
9. 1.5m high electrically operated steel gates.
10. Level lawn for various curricular activities.
11. Raised lawn with trees, seating, and flower beds.
12. Feature seating with high back wall and integral lighting.
13. Seating plinthes with integral lighting.
14. Enclosed garden for community use.
15. Enclosed garden for SEN unit.
16. 'People watching' terrace and focal point.
17. Experimental science and growing garden.
18. Raised lawn. Area to be used for displays, seating and gathering.
19. Fire access path surfaced with ecogrid to allow for vehicle over run.
20. Wind break / landscape feature. Tree planting to avoid easement.
21. Secure equipment storage unit with green roof.
22. Avenue of trees created to help reduce solar gain within building and form a green 'edge' to the park.
23. 1.5m high decorative gates at pedestrian entrance.
24. Cycle stands under building eaves (non secure).
25. New 3.0m high weldmesh fence.
26. New 1.5m vertical bar fence to match existing.
27. Space reserved for minibuses.
28. Holding area for kitchen waste.
29. Recycling / bin collection enclosure.
30. 2.4m high vertical bar fence.

HAVANT BOROUGH COUNCIL
14 FEB 2012
RECEIVED

VALID APPLICATION
-9 FEB 2012
COUNTY PLANNING
HAMPSHIRE COUNTY COUNCIL

Planning

Hampshire County Council

HCC Property Services,
Three Minsters House,
76 High Street, Winchester SO23 8UL.
tel: (01962) 847801

Notes

1 This drawing is © copyright Hampshire County Council 2011. No unauthorised reproduction permitted. All rights reserved.

2 No dimensions are to be scaled from this drawing

3 This map is reproduced from Ordnance Survey material with the permission of Ordnance Survey on behalf of the controller of Her Majesty's Stationery Office © Crown Copyright. Unauthorised reproduction infringes Crown Copyright and may lead to prosecution or civil proceedings. (100019180), (2011)

N

0 5 10 20 30m

Parking provision and allowance:
Overall number of existing spaces: 122

Proposed spaces for staff: 99 plus 5 accessible bays
Community car park: 15 plus 3 accessible bays. Total: 122

Cycle storage provision:
Covered/ secured: 102
Cycle stands: 30 (60 cycles)

PROJECT				SHEET CONTENTS	
Park Community School, Middle Park Way Havant				**Landscape Proposals General Arrangement**	HCC Property Services
SCALE	DATE	DRAWN.	CHKD.	DRAWING No.	REVISION
1:750@ A1 1:1500@ A3	02/10/11	ARCTMR		**P9000-L-701**	
				FILE REF. *CAD2/P9000-200*	