No.15 Spinnaker Grange, Northney, Hayling Island, Hampshire. PO11 0SJ

NOTES:
The contractor, sub-contractor or supplier is to check all relevant dimensions, levels, existing structure and materials together with existing service runs prior to commencing the works. ANY DISCREPANCIES ARE TO BE BROUGHT TO THE ATTENTION OF THE ARCHITECT.
© This drawing is copyright and may not be copied, traced, altered or reproduced without the express

PERMIT

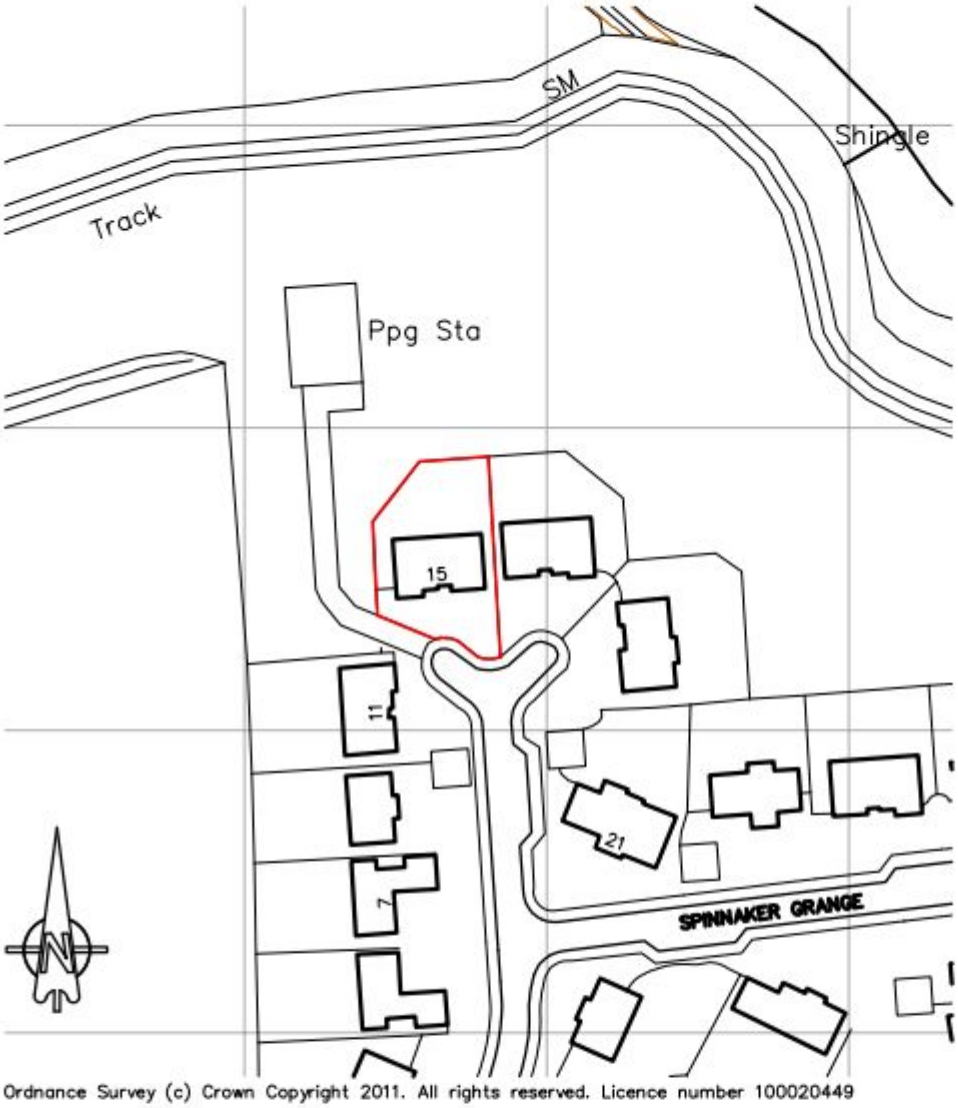

Ordnance Survey (c) Crown Copyright 2011. All rights reserved. Licence number 100020449

Location Plan 1:1250 @ A4

L.M.D.
L.M.D. DESIGNS
ARCHITECTURAL
& INTERIOR DESIGN
42 Orchardlea,
Swanmore,
Hampshire SO32 2QZ
Tel: (01489) 893876
Email: simonlevoi@aol.com

Job Title
Proposed Works at No.15
Spinnaker Grange, Northney, Hayling Island.

Client
Mr M. Eaton

Drawing Title
Planning
Location Plan
Existing

CAD REF: 210276-SpinnakerGrange.dwg Scale 1:1250
Drawn SLV Amended *** Checked *** Date May '11
Job No. 210276 Drg. No. 100 Rev. A

Metres
0 10 20 30 40 50 60 70
Scale 1:1250