APP/10/0234

Note:

REFUSE

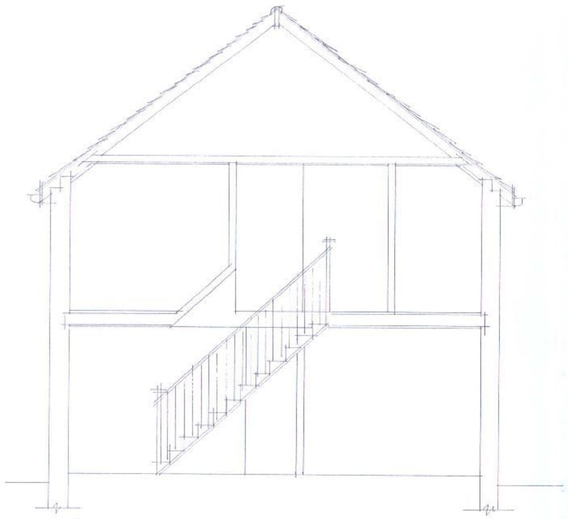

section a a



existing front elevation

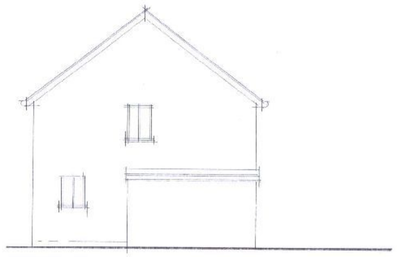

existing side elevation

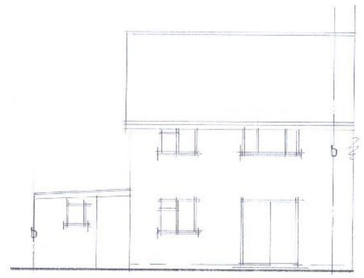

existing rear elevation

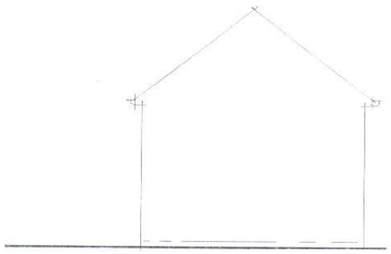

existing side elevation

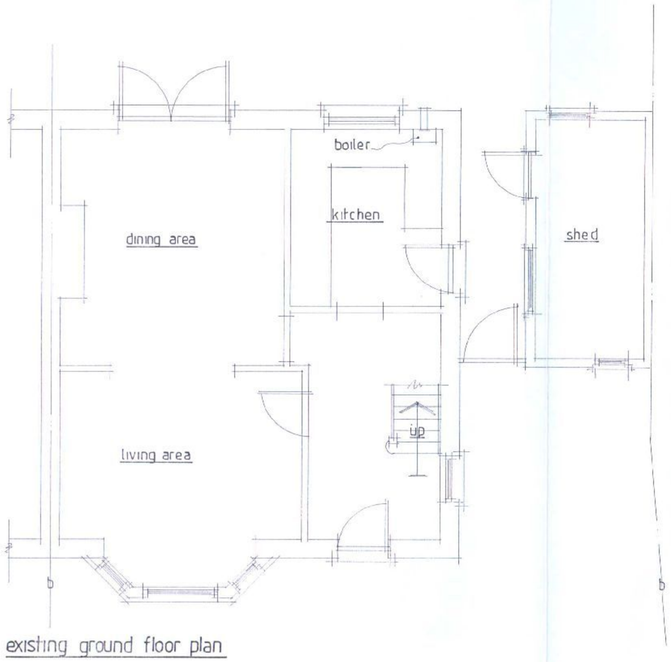

existing ground floor plan

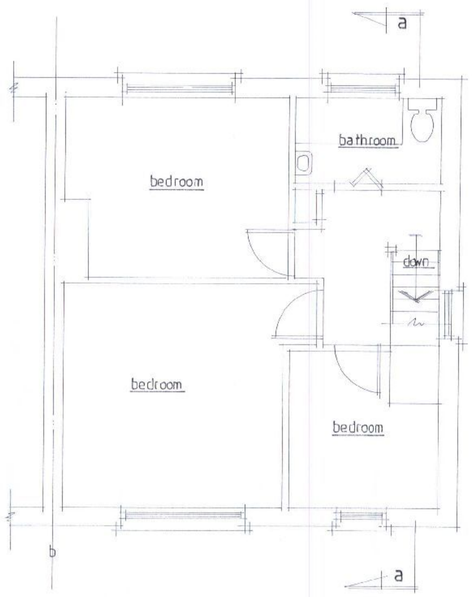

existing first floor plan

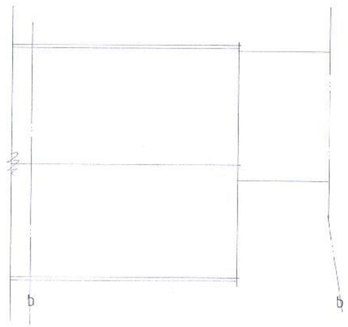

existing roof plan

A	Date	Revision

© copyright

THORNS-YOUNG
ARCHITECTURAL

THORNS-YOUNG LTD
232 London Road, North End, Portsmouth PO2 9DG
Tel: 0023 9266 2883 Fax: 0023 9266 3457

HAVANT BOROUGH COUNCIL
03 JUN 2010
RECEIVED

Client
miss r thompson

Job Title
20 woodlands way
leigh park
havant

Drawing Title
existing floor plans, section, elevations & roof plan

Scale 1:50, 1:100

Date apr '10 | Drawn by sa

Drg. No. 3056·10·1. | Rev.

MERCURY GRAPHICS 537451

ARCHITECTURAL 594 x 841mm A1.