
PERMIT



FRONT ELEVATION

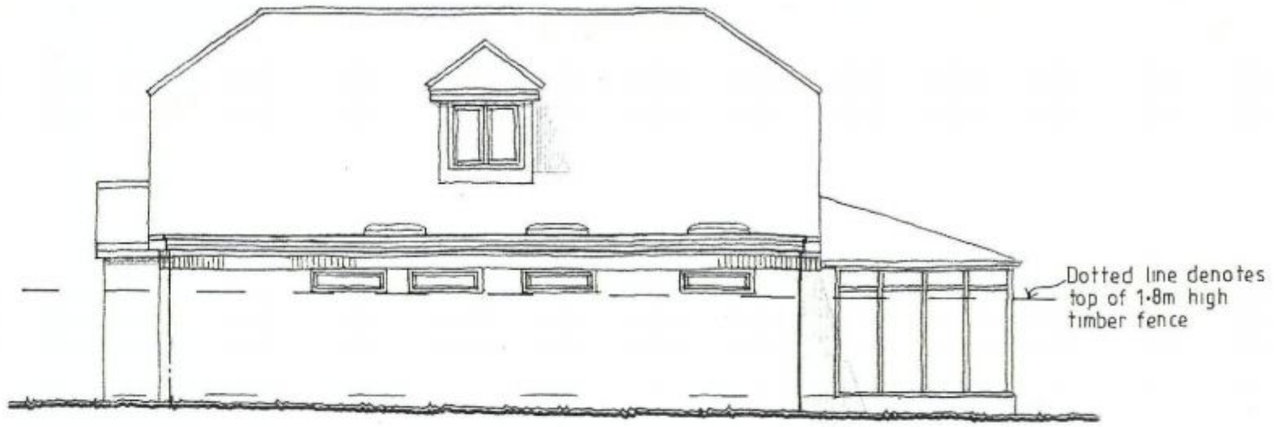

SIDE (SOUTH–WEST) ELEVATION



REAR ELEVATION

0m 1m 2m 3m 4m

Original paper size

Project

PROPOSED EXTENION OF GROUND FLOOR FLAT AT 43B LONGWOOD AVENUE, COWPLAIN.

Drawing Title

PROPOSED ELEVATIONS

Client

MRS PRIOR

NP DESIGNS

Architectural Consultants

WOODSIDE HOUSE, 10B LONGWOOD AVENUE
COWPLAIN
WATERLOOVILLE, HAMPSHIRE. PO8 8HX

TEL: 023 9226 8551; EMAIL: nigel@npdesigns.net

Scale 1:100

Dwg No P 180 /5 Rev