PERMIT

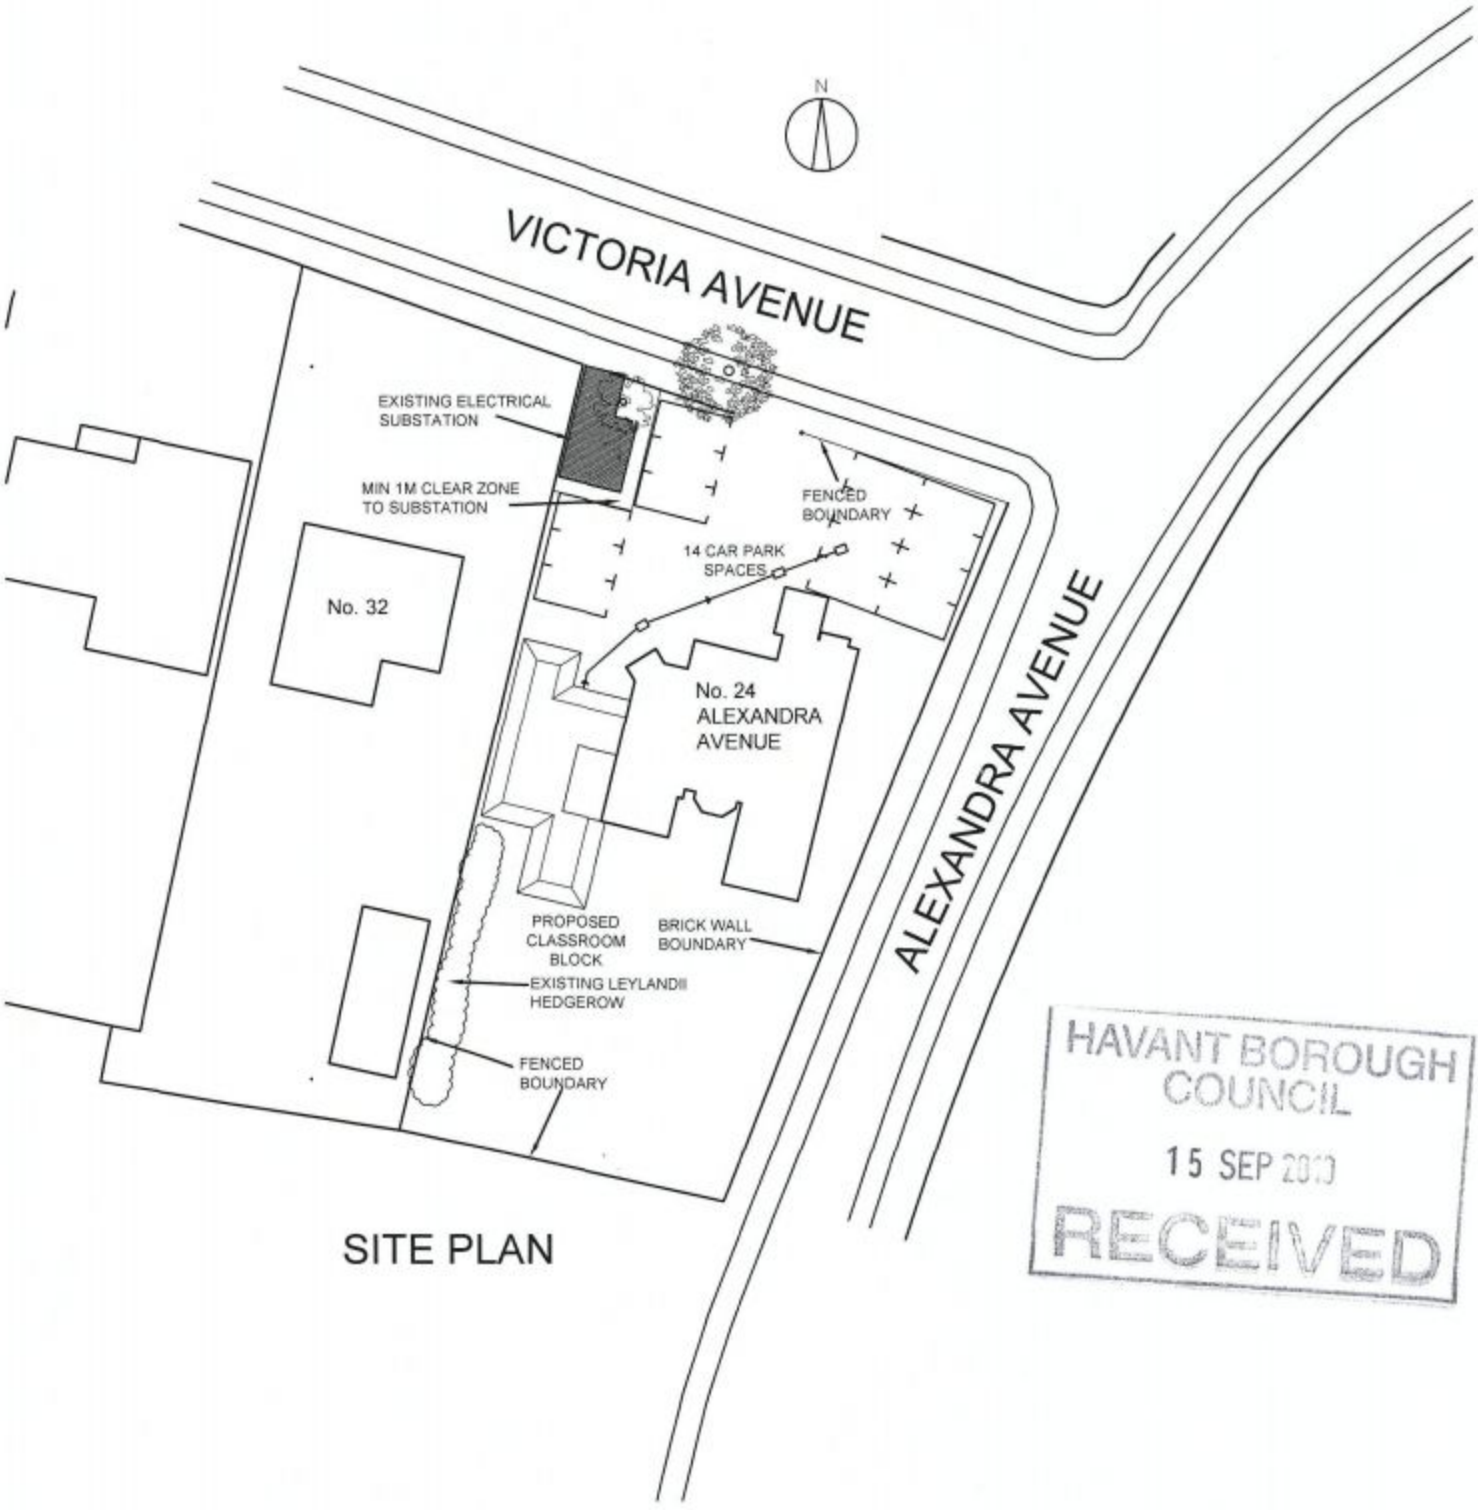

SITE PLAN

HAVANT BOROUGH COUNCIL
15 SEP 2010
RECEIVED

Project: 24 Alexandra Avenue Hayling Island PO11 9AL	For: Hillcrest Homes Ltd	Town Planners & Architects — MARTIN CRITCHELL ARCHITECTS
Drawing: Site Plan	Date: Aug 2010 / Scale: 1:500 / Drawn:	Metro House • Northgate • Chichester • West Sussex • PO19 1BE
	Job number: 10.054 / Drawing number: 02	tel: 01243 531036 fax: 01243 782917
	Rev:	e-mail: info@mcarchitects.co.uk