
PERMIT

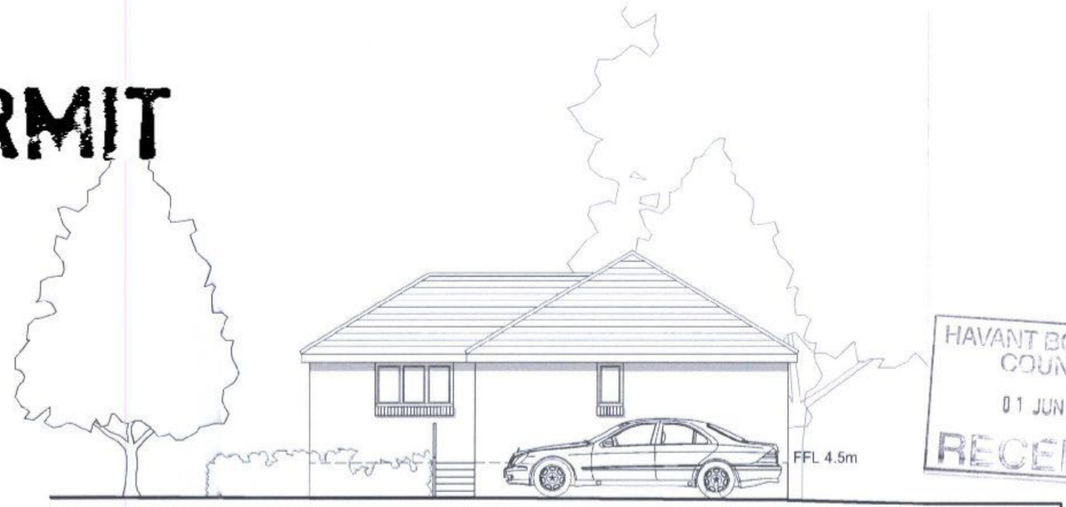


South Elevation




West Elevation



North Elevation

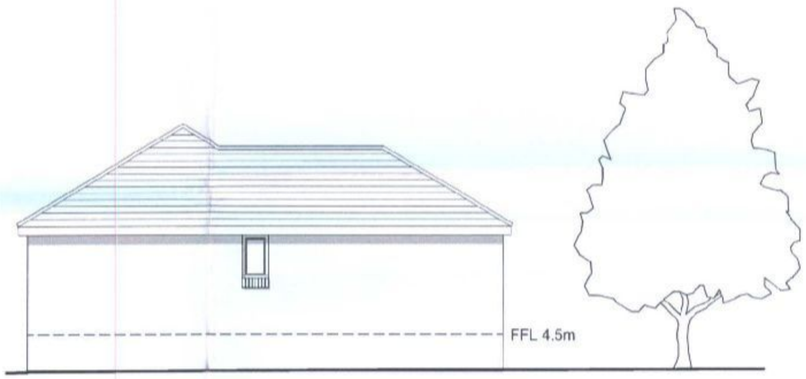

East Elevation

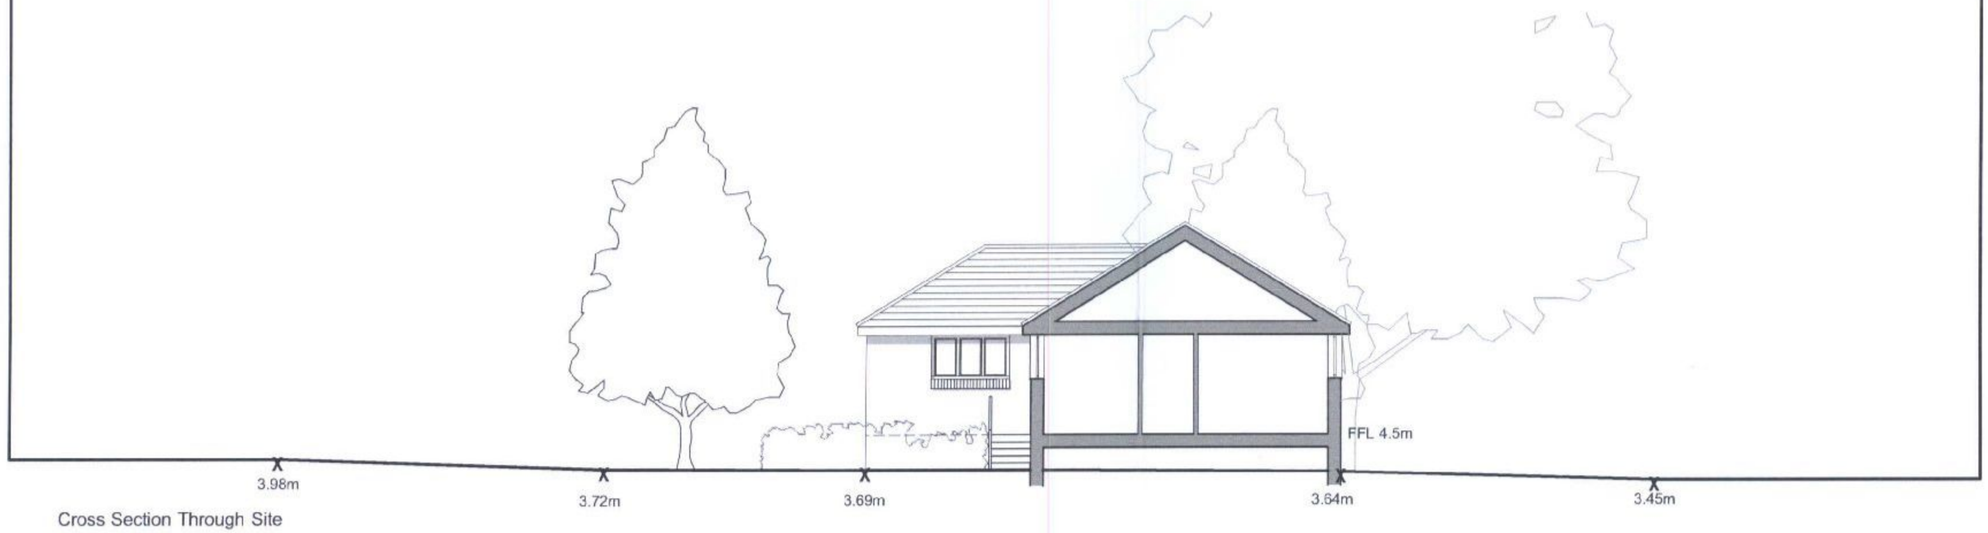

Cross Section Through Site

White Young Green Planning

17-19 Eastoke Avenue
Hayling Island

Plot 3

Elevations and Site Section

32
Revision -

HAVANT BOROUGH COUNCIL
01 JUN 2010
RECEIVED

MATERIALS

Brickwork: red multi
similar to no.19 Eastoke Avenue

Roof: plain clay tiles

Windows: white uPVC

NB: for landscape proposals see landscape plan proposed by TGD Landscape

Levels taken from topographical survey by J Brotherton & Partners

North

0 2 4 6 8m

HP08013-dwg32-plot3 elevation revision -

Scale 1:100 Date 27 May 2008

File: **HP08013-dwg32-plot3 elevation.vwx**

© White Young Green Planning
The Loft, St Clair's Farm, Wickham Road, Droxford, Hampshire, SO32 3PW
T 01489 877929 F 01489 877939
E planning.southampton@wyg.com www.wyg.com

This map is reproduced from Ordnance Survey material with the permission of Ordnance Survey on behalf of the Controller of Her Majesty's Stationery Office © Crown copyright. Unauthorised reproduction infringes Crown copyright and may lead to prosecution or civil proceedings. White Young Green Consulting Limited, licence no: © 1000 17803

This drawing is for illustrative purposes only and is subject to detailed topographical survey and site investigation, including ground conditions / contaminants, drainage, design and planning/density negotiation. The feasibility of the design shown, therefore, must not be relied upon. It has not been considered in respect of the CDM Regulations.