PERMIT

NOTES
1 All drawings to be read in conjunction with specification;

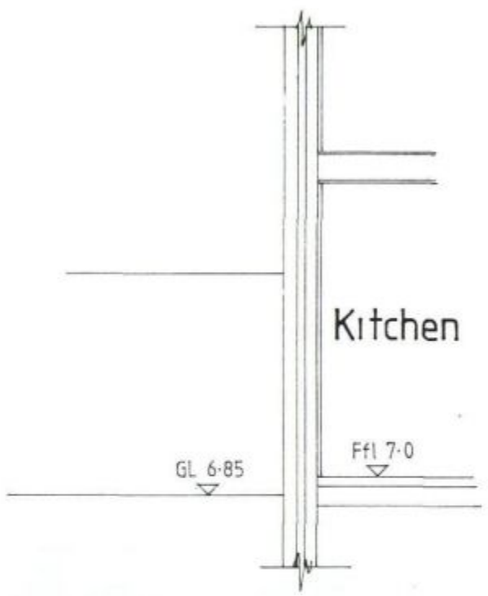

EXISTING SECTION A–A

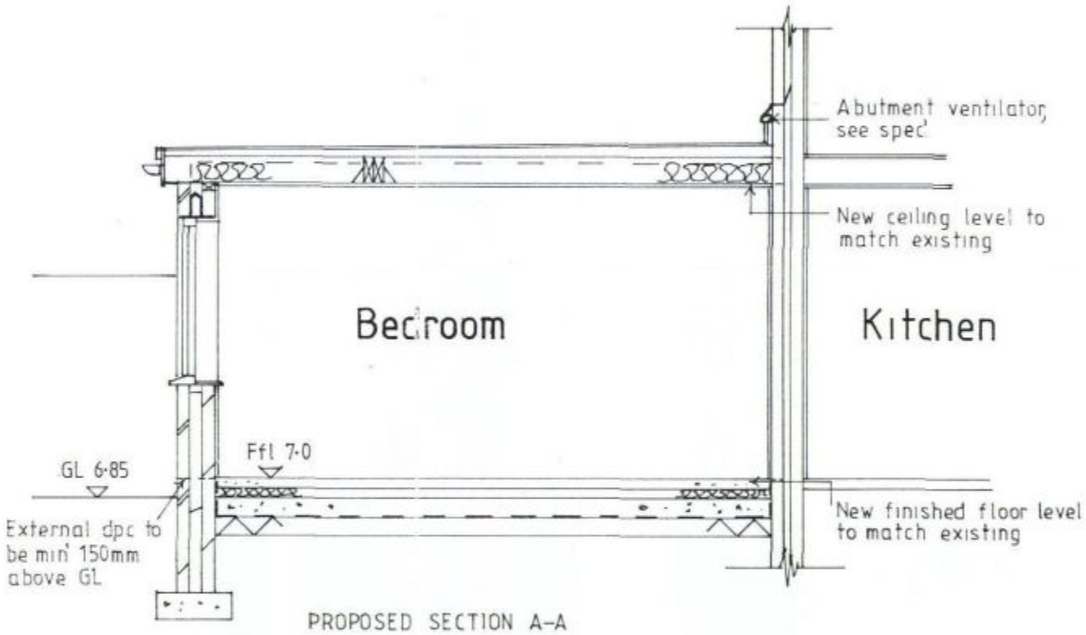

PROPOSED SECTION A–A

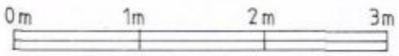

Original paper size A3

HAVANT BOROUGH COUNCIL
- 5 OCT 2011
RECEIVED

Project
PROPOSED EXTENSION AT 145 VICTORIA ROAD, EMSWORTH.

Drawing Title
EXISTING AND PROPOSED SECTIONS

Client
GUINNESS HERMITAGE

NP DESIGNS
Architectural Consultants
WOODSIDE HOUSE, 108 LONGWOOD AVENUE
COWPLAIN,
WATERLOOVILLE, HAMPSHIRE. PO8 8HX
TEL: 023 9226 8551; EMAIL: nigel@npdesigns.net

Scale 1:50

Dwg No P 175 / 7 Rev