PERMIT

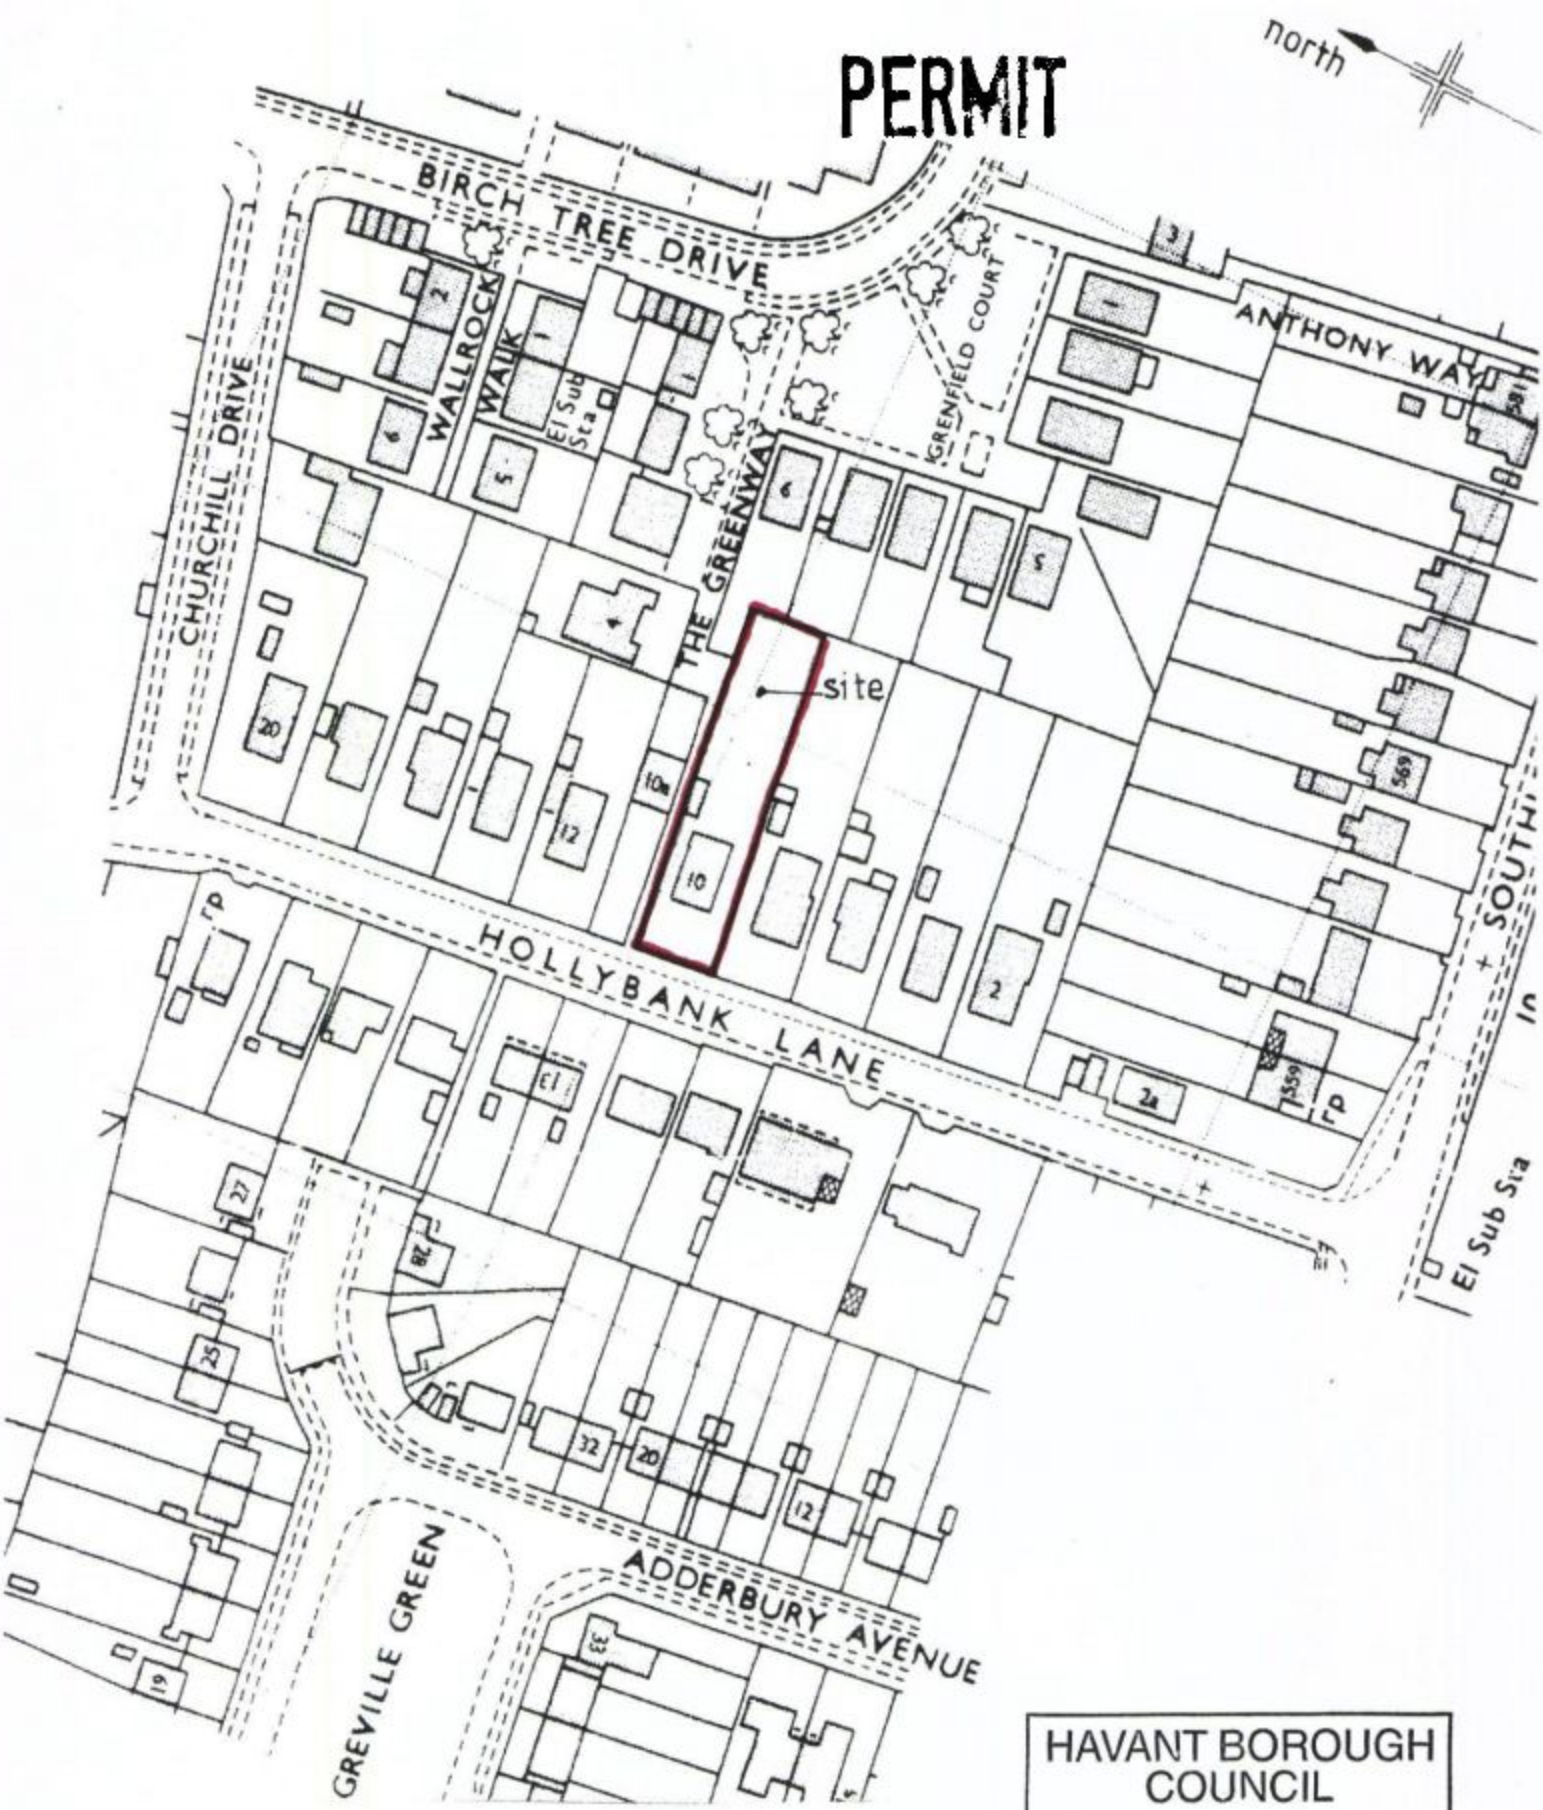

HAVANT BOROUGH COUNCIL
0 7 NOV 2011
RECEIVED

LOCATION PLAN 1:1250
O.S. LICENCE NO. 100029375

10 HOLLYBANK LANE, EMSWORTH.

Drg. no 1145/05

O'NEILL ARCHITECTURAL SERVICES