
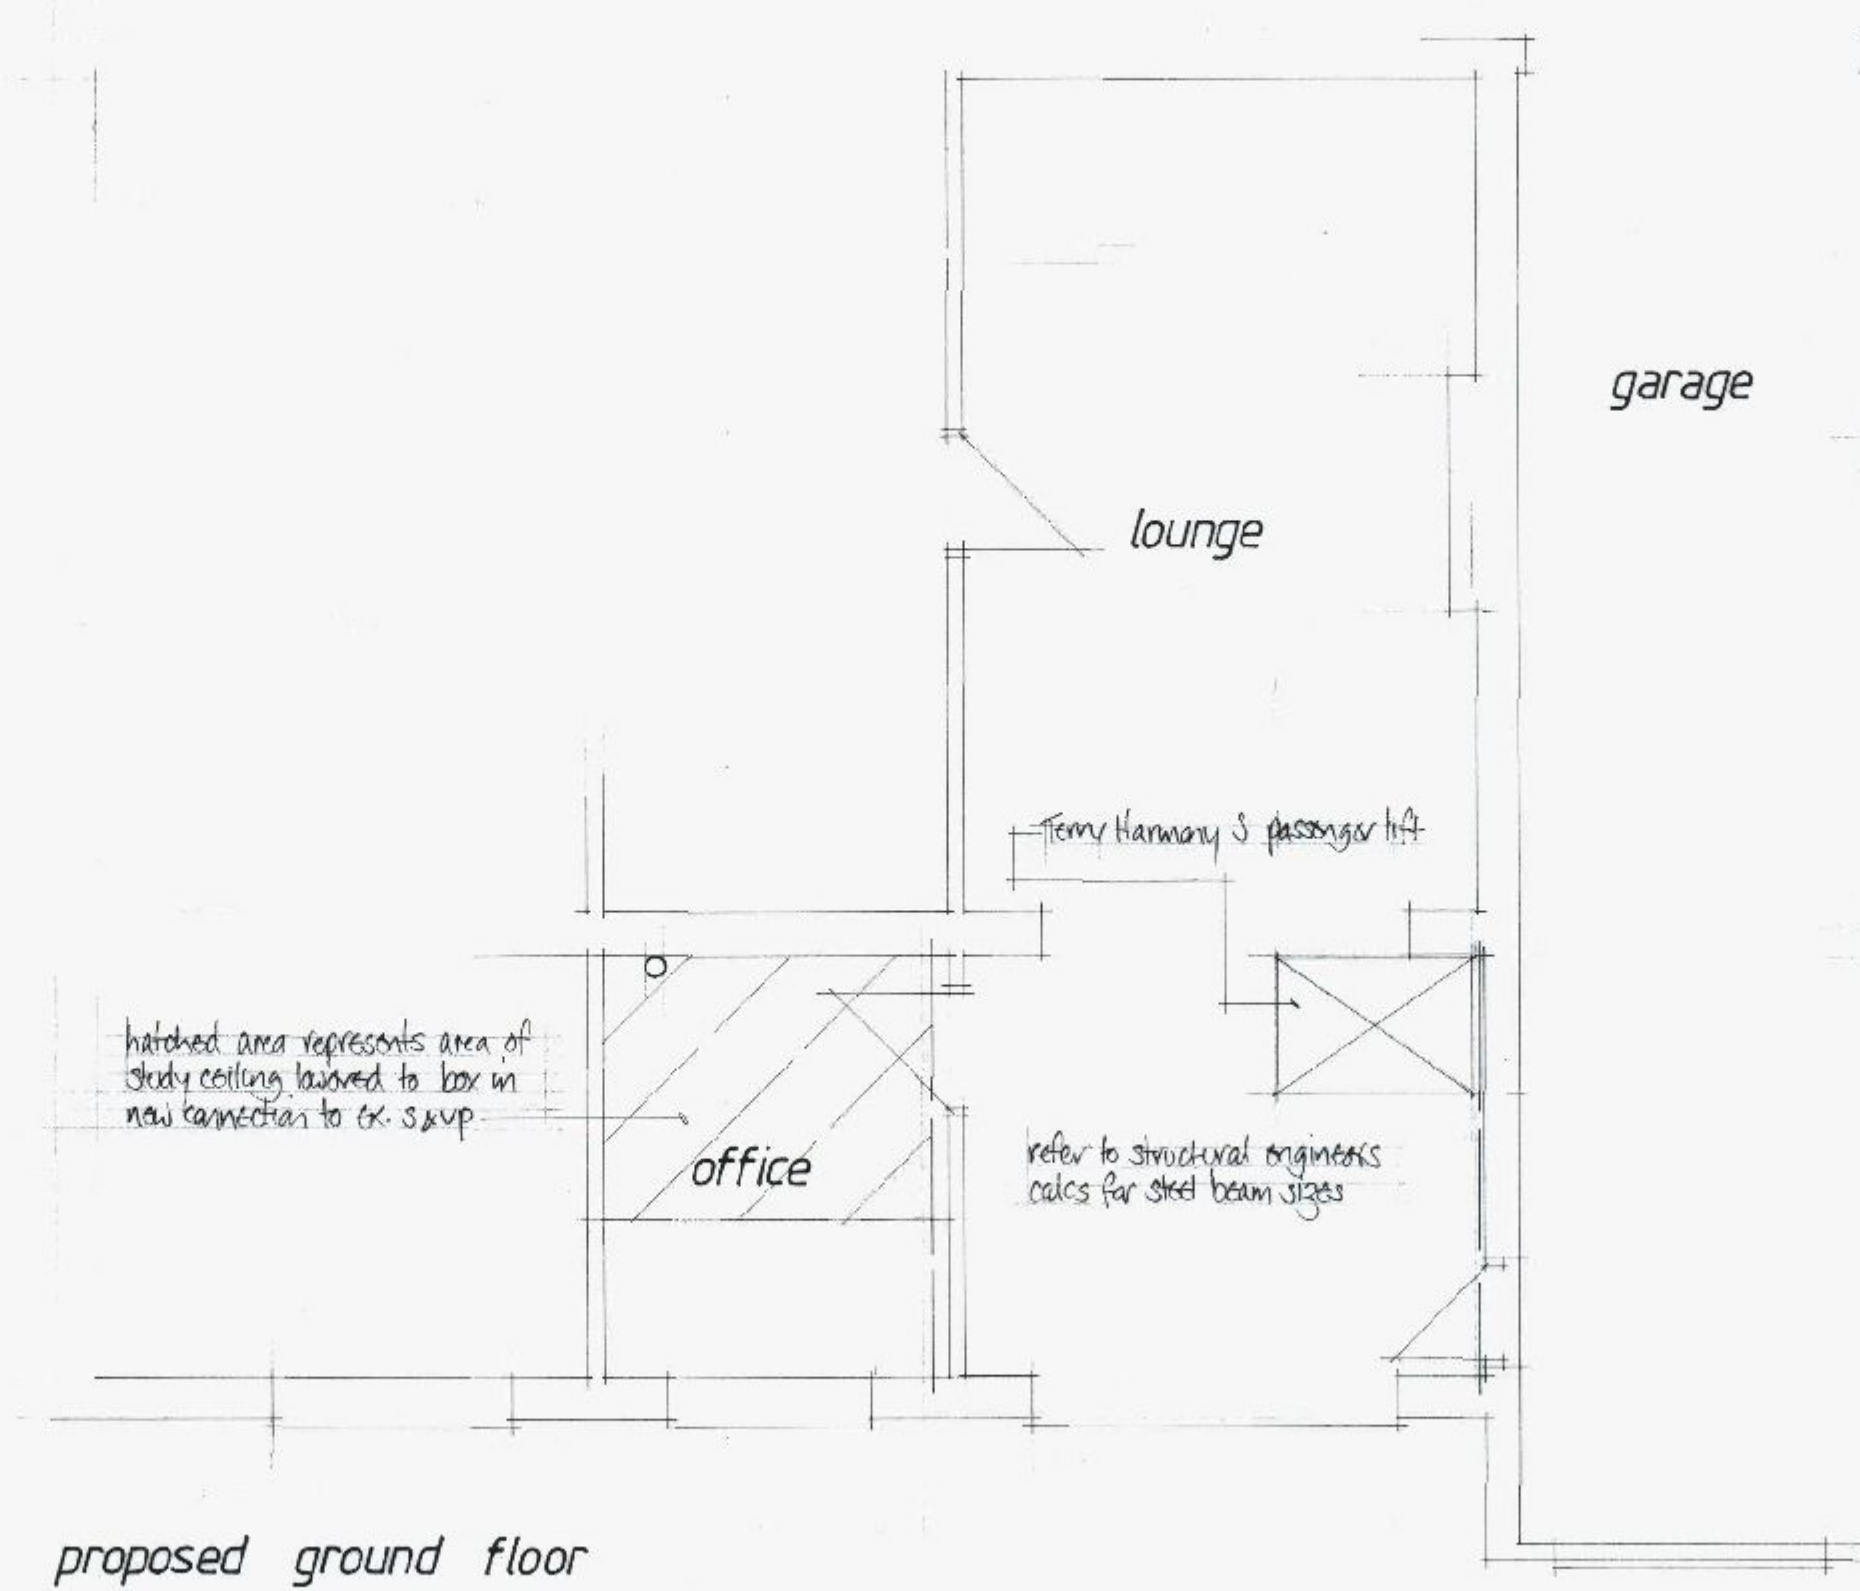
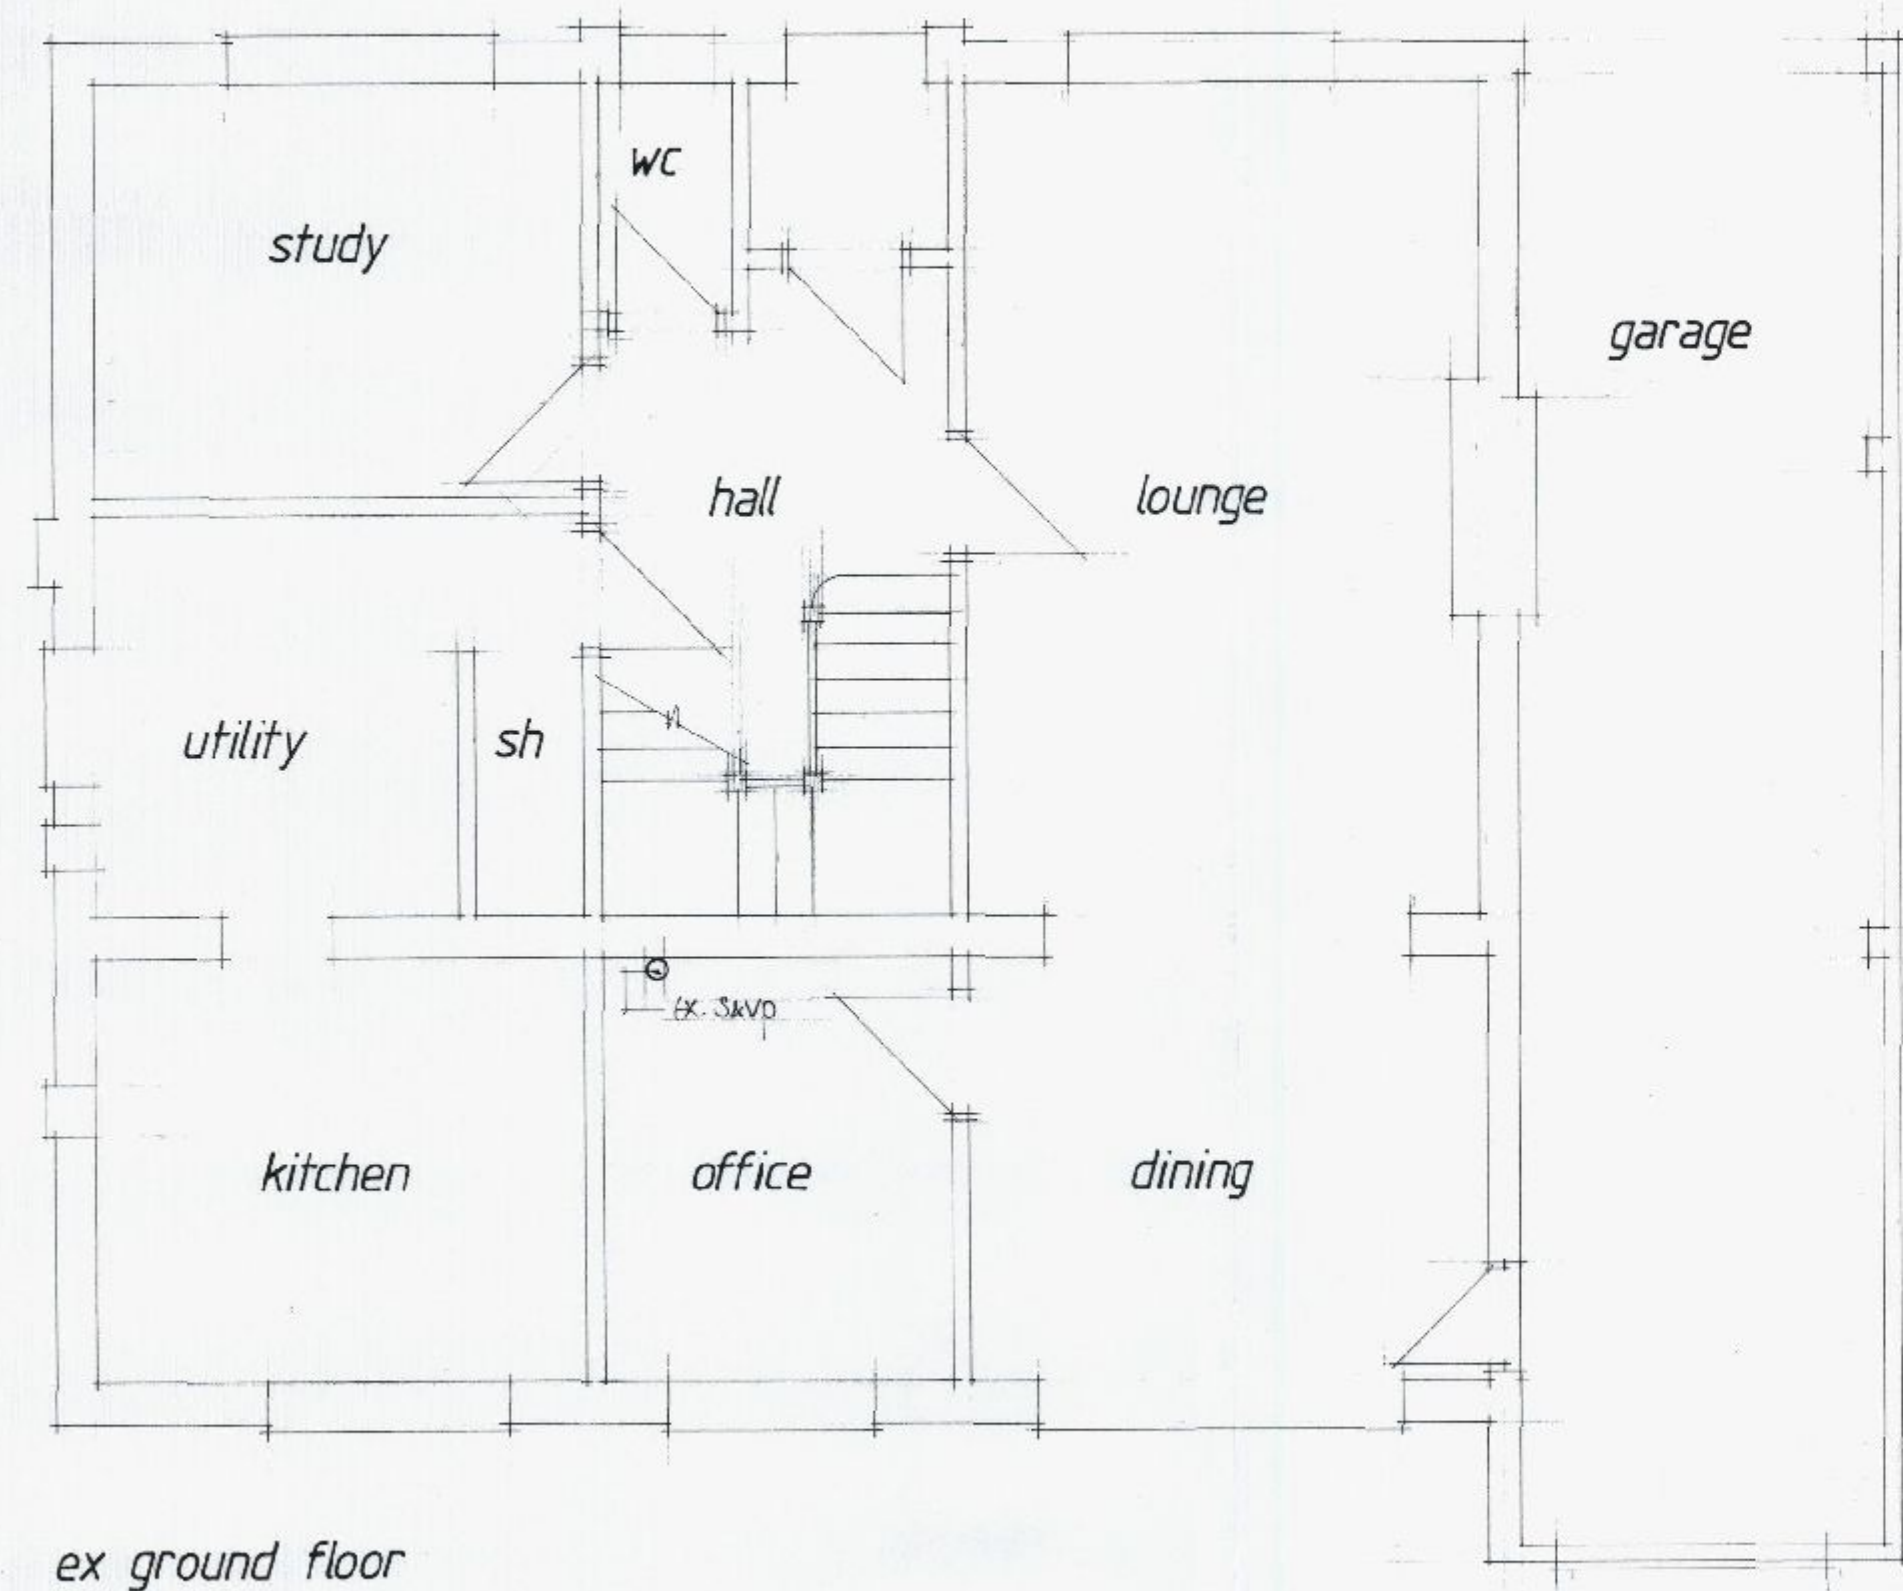
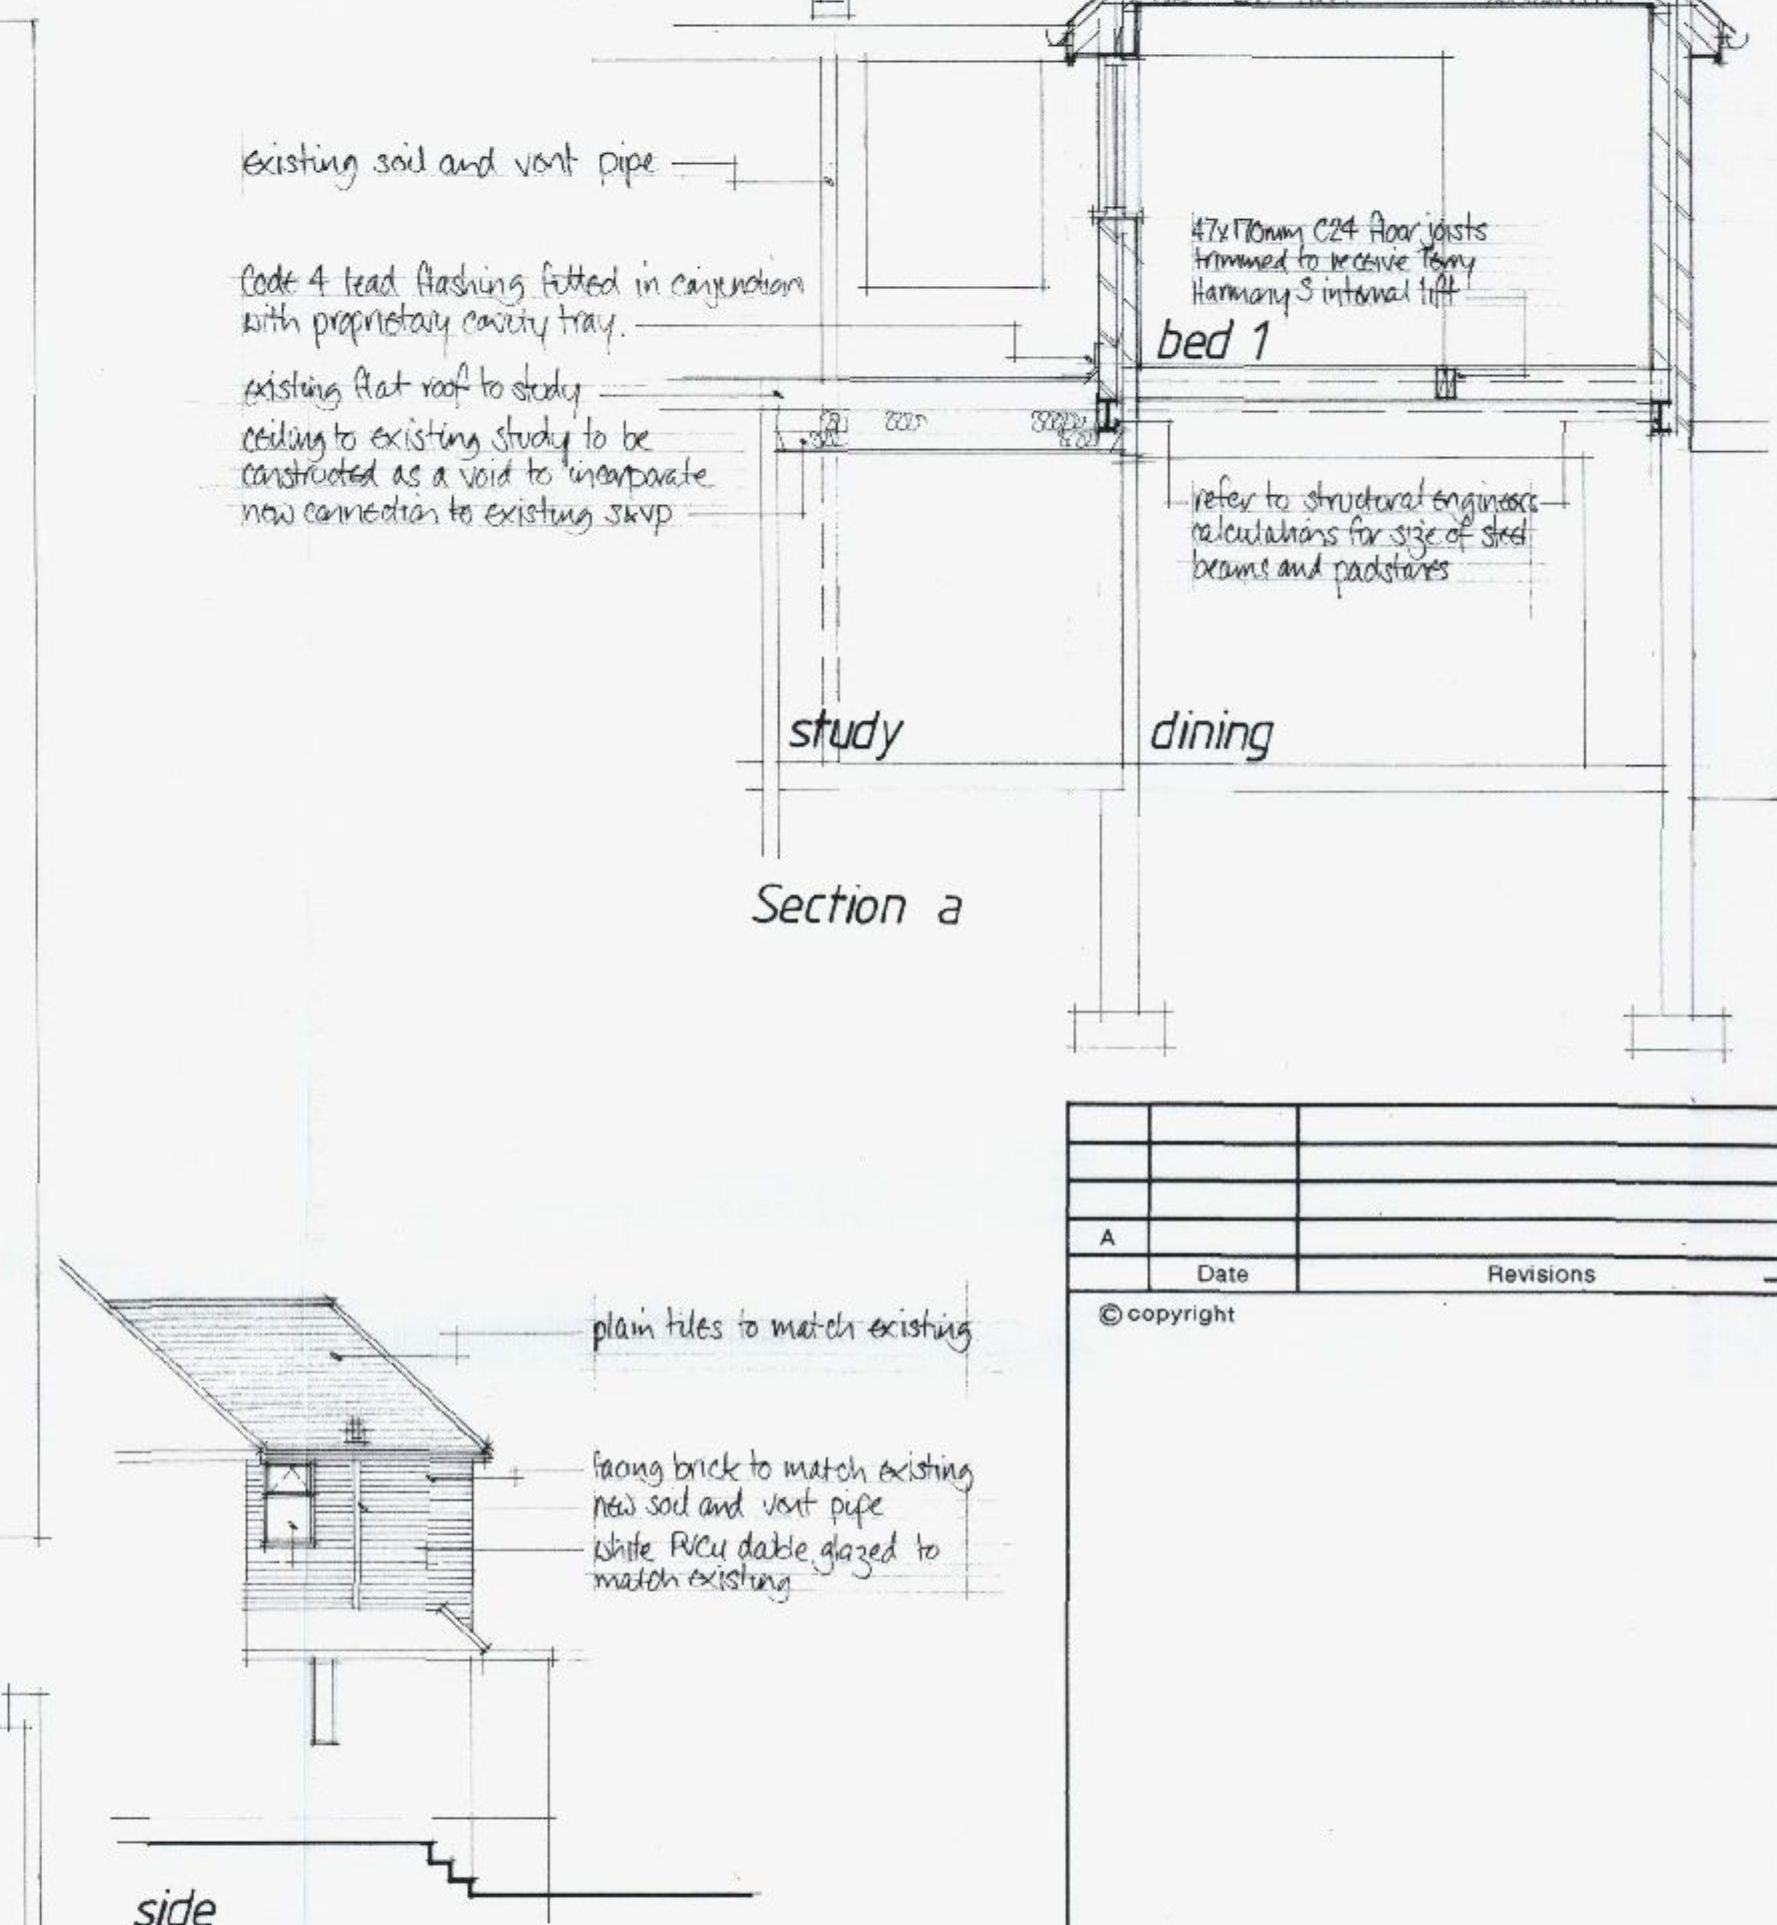
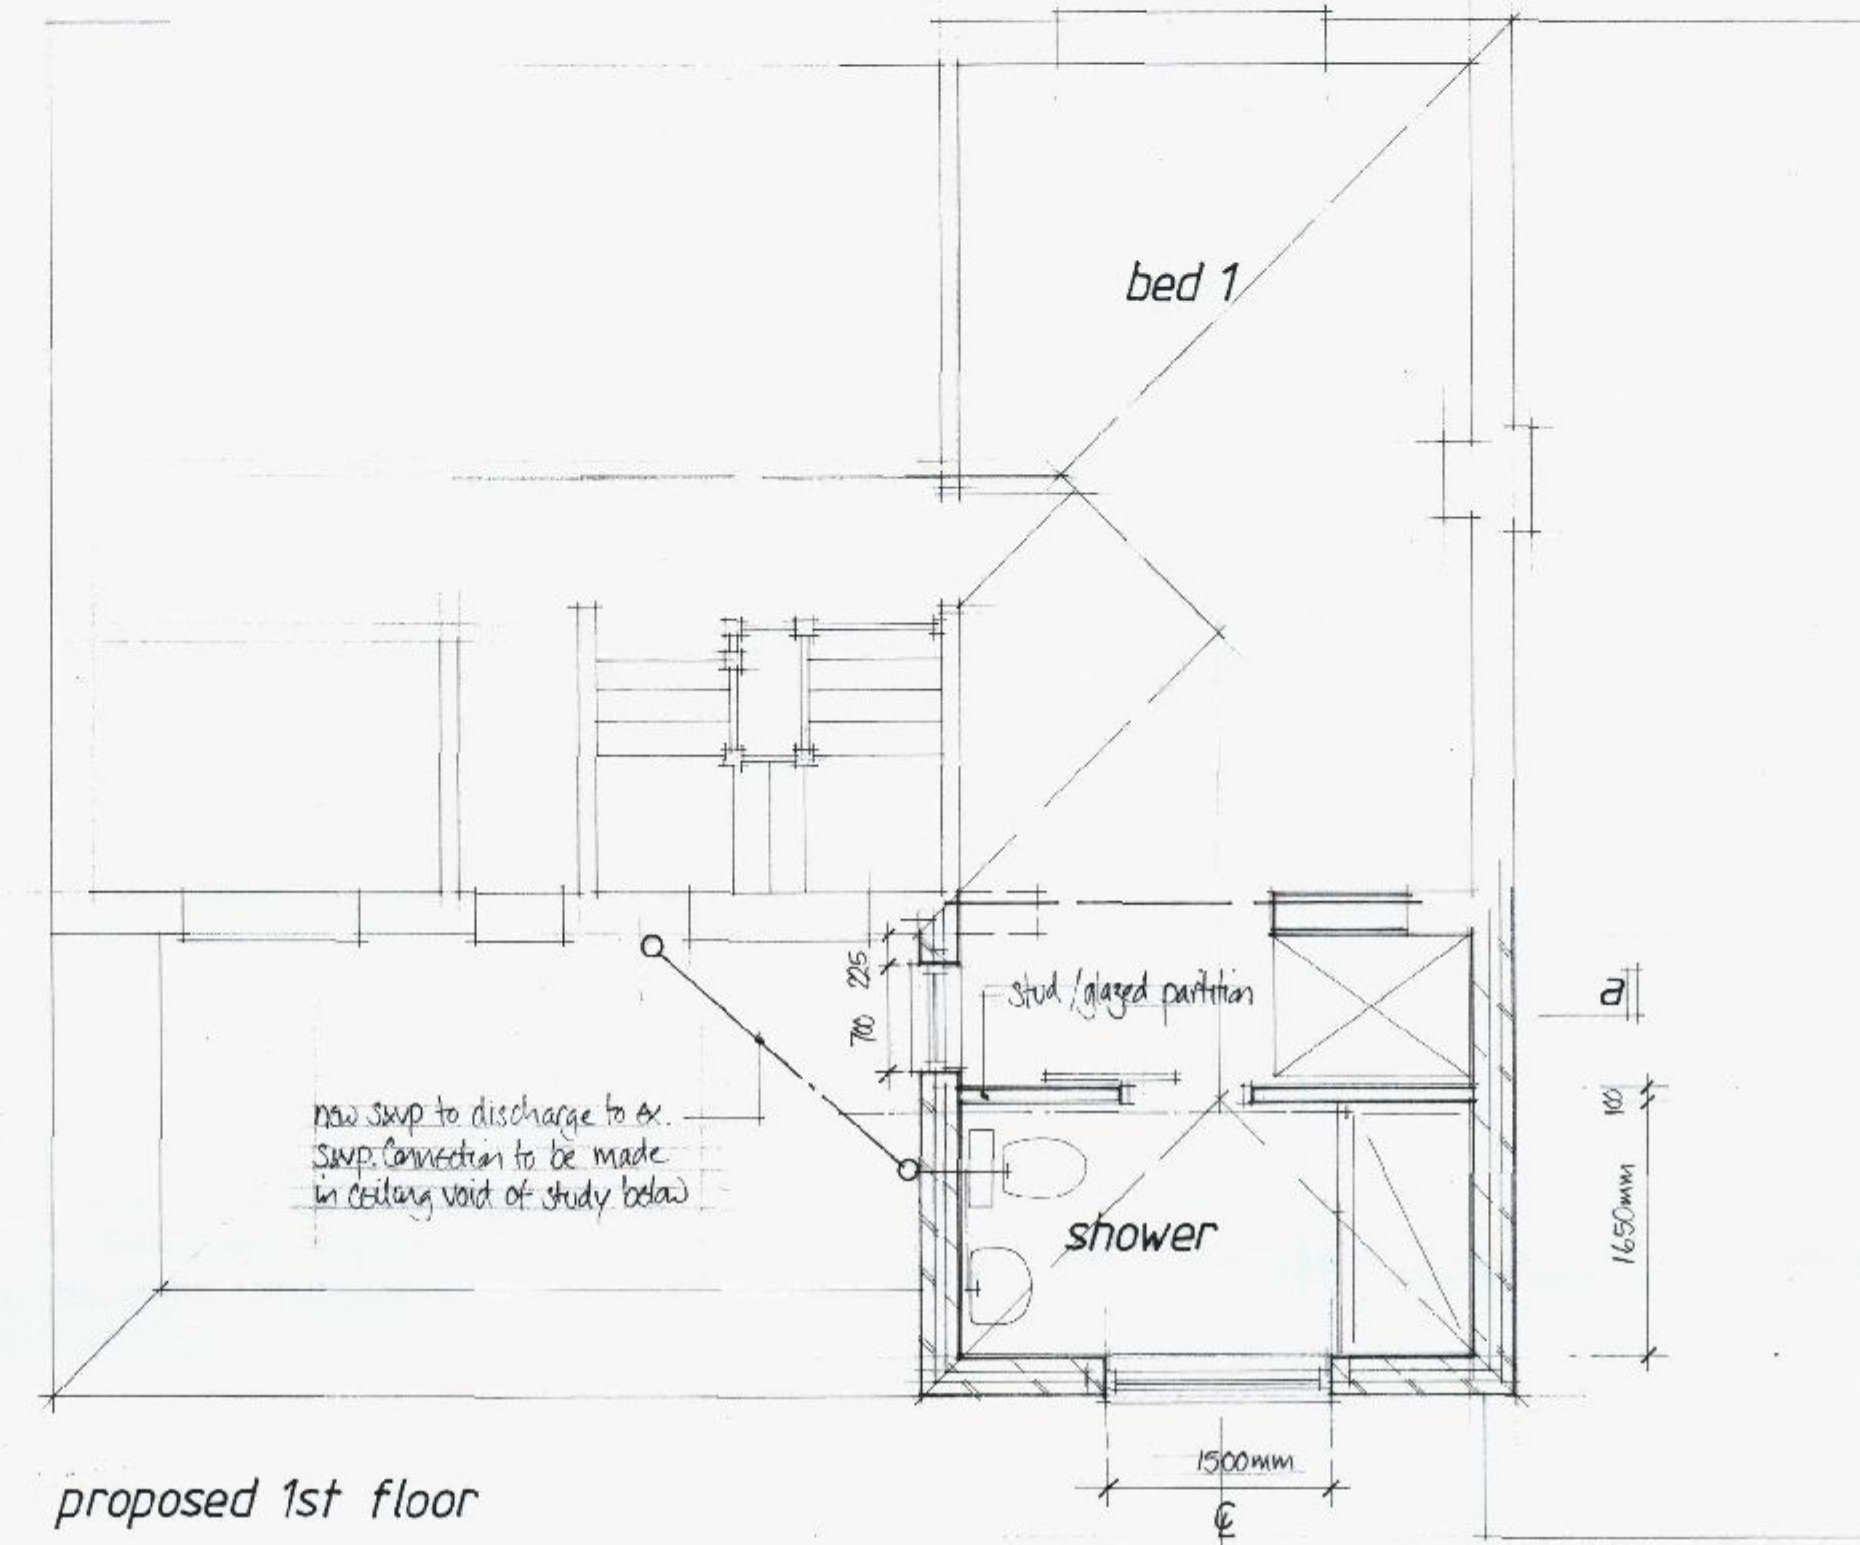
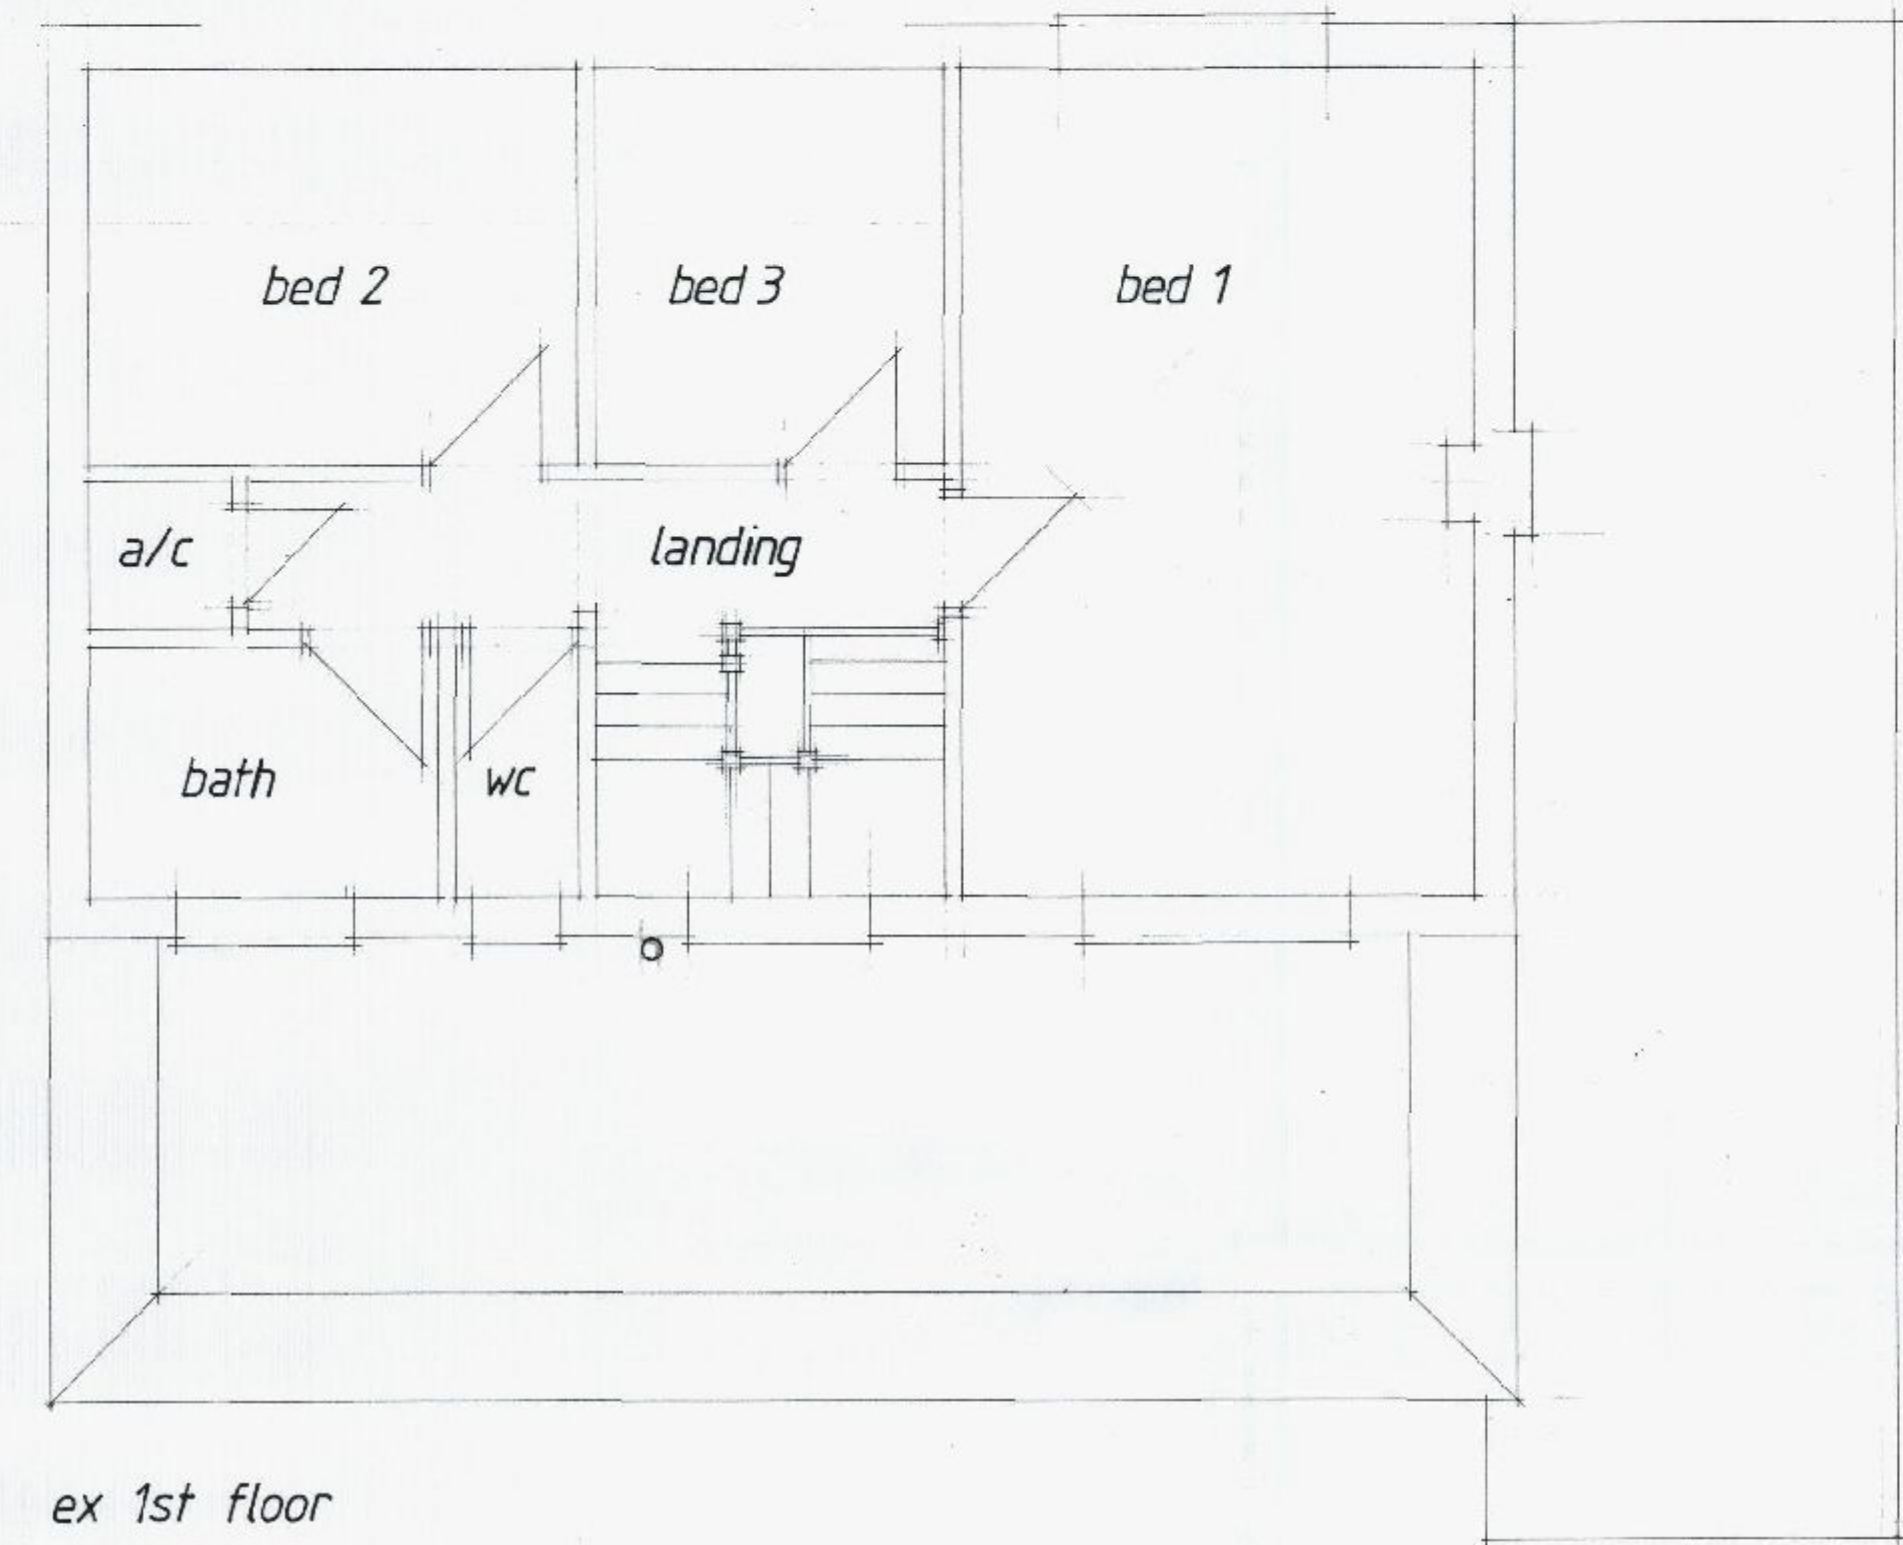
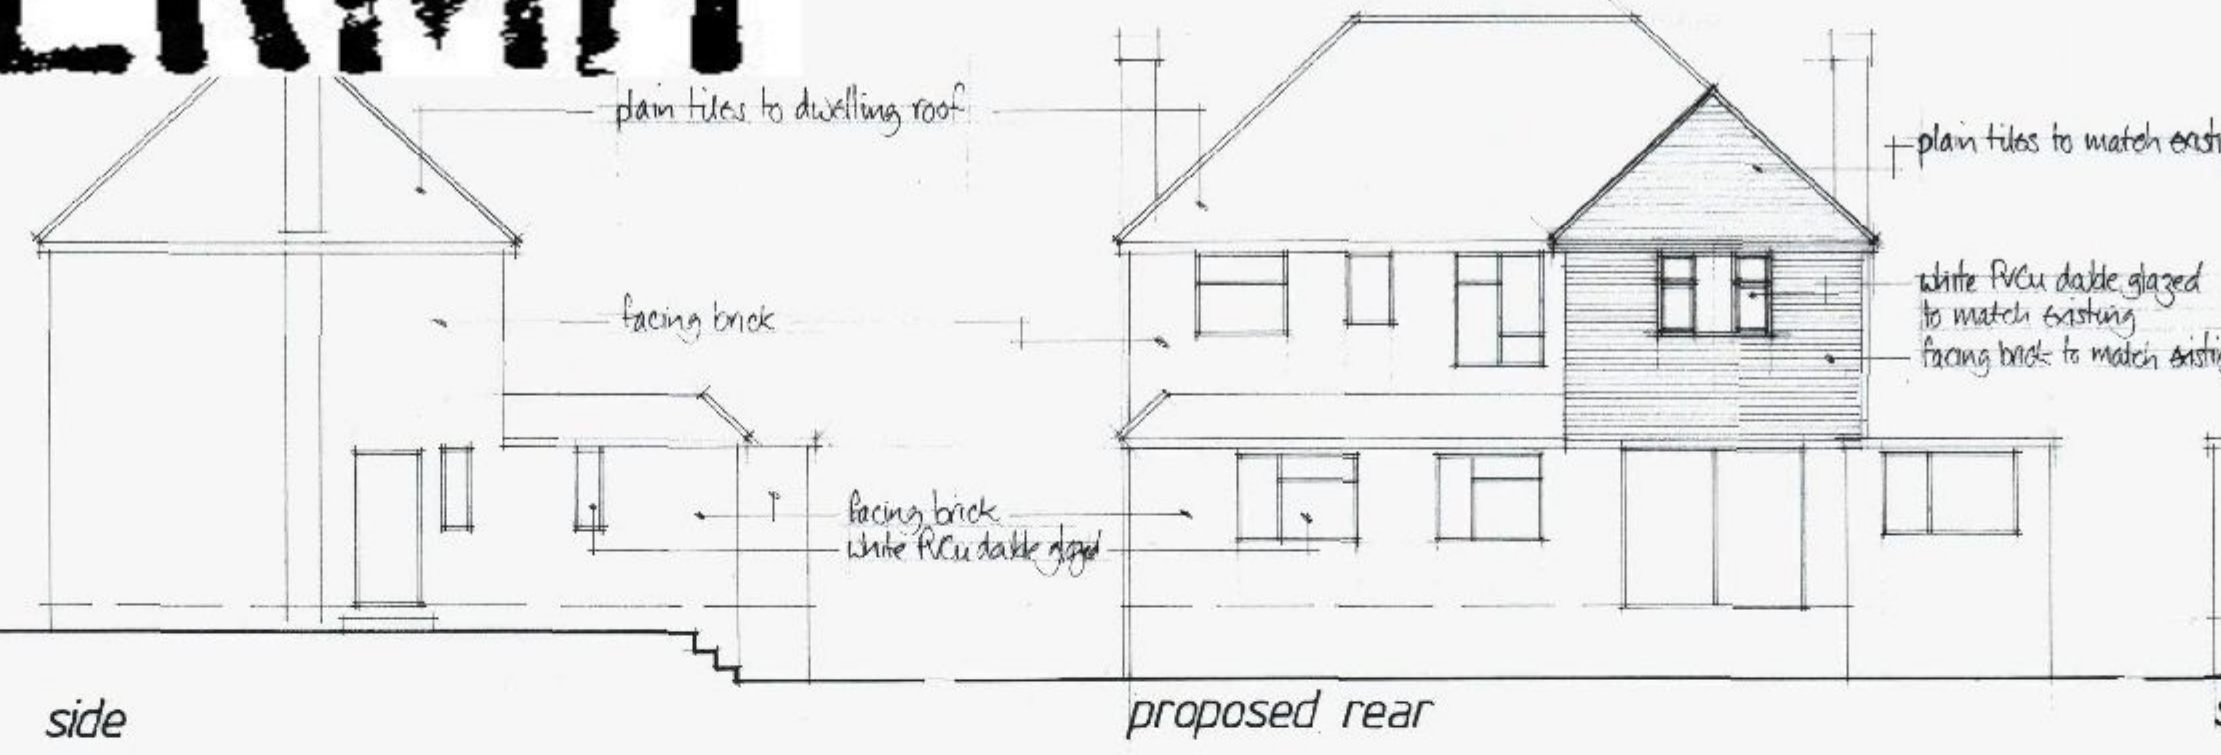


PERMIT

Notes:
All dimensions must be checked on site and not scaled from this drawing.

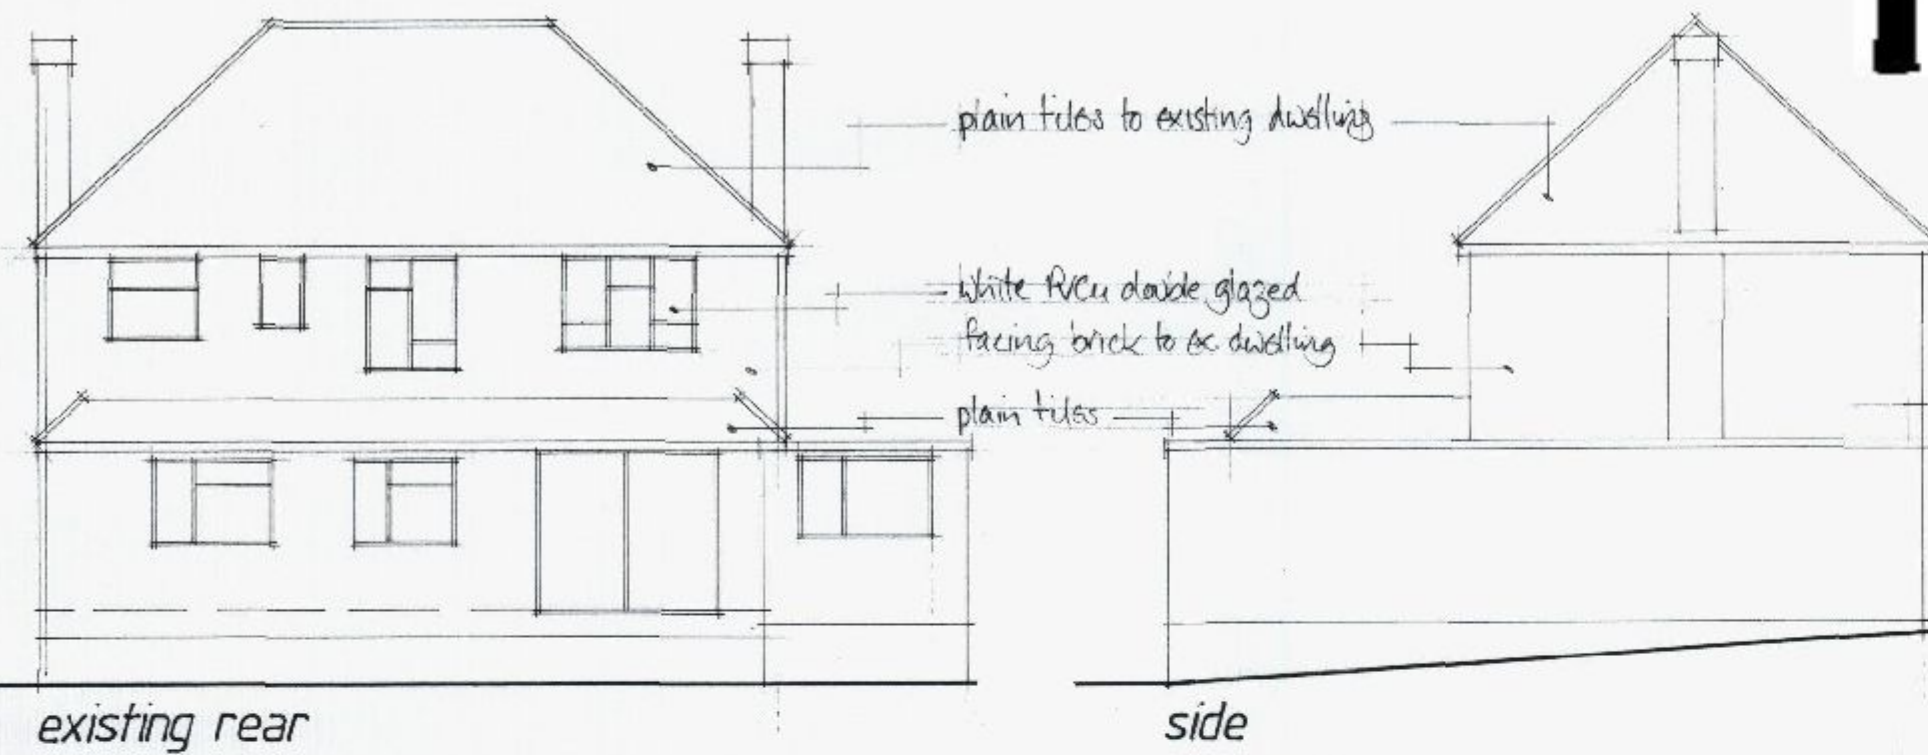

HAVANT BOROUGH COUNCIL
02 AUG 2011
RECEIVED

A	Date	Revisions

© copyright

Client
Mr & Mrs R Stevens

Job Title
Proposed 1st floor extension to incorporate internal lift & shower rm

Drawing Title
64 Ferndale Waterlooville

Scale
1:50 1:100

Date
July 11

Drawn by

Dwg. No.
64/01