MR & MRS DAVID HOLLAND, TIDELANDS, 4, MILL LANE, LANGSTONE, PO9 1RX ⟵⟶ Elevations as existing

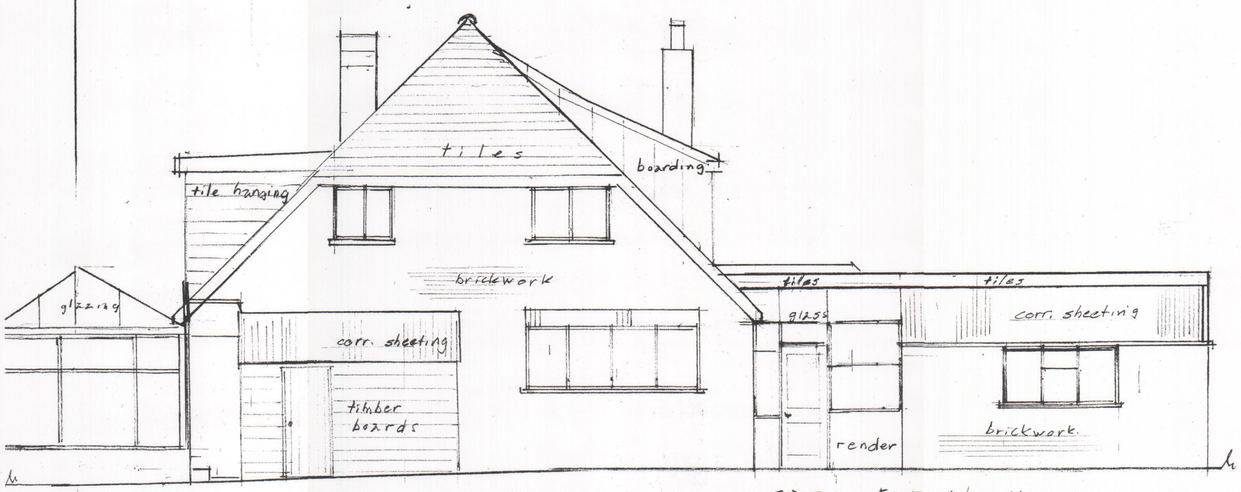

SIDE ELEVATION.

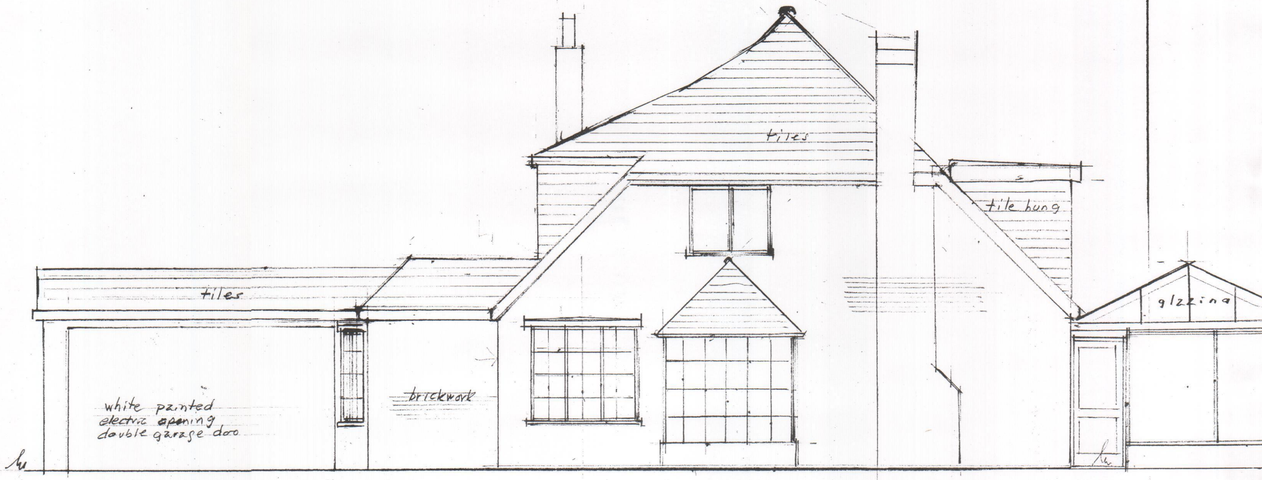

SIDE ELEVATION

1414

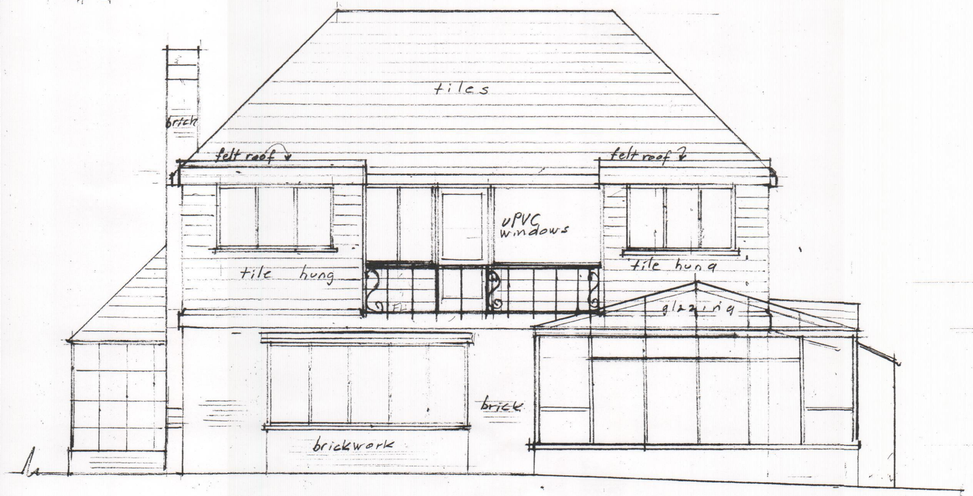

BACK ELEVATION

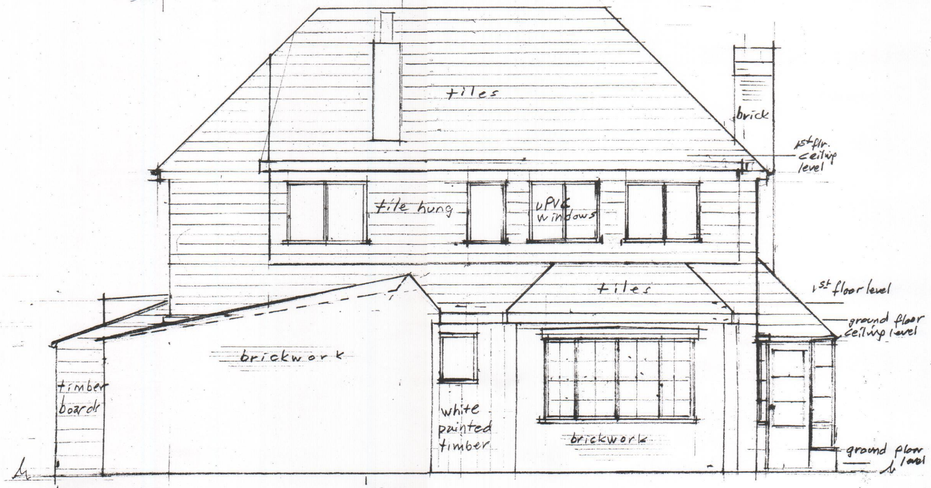

FRONT ELEVATION

HAVANT BOROUGH COUNCIL
13 FEB 2012
RECEIVED

drawing number 629/3/A
scale 1:50
February 2012

ds