

PERMIT

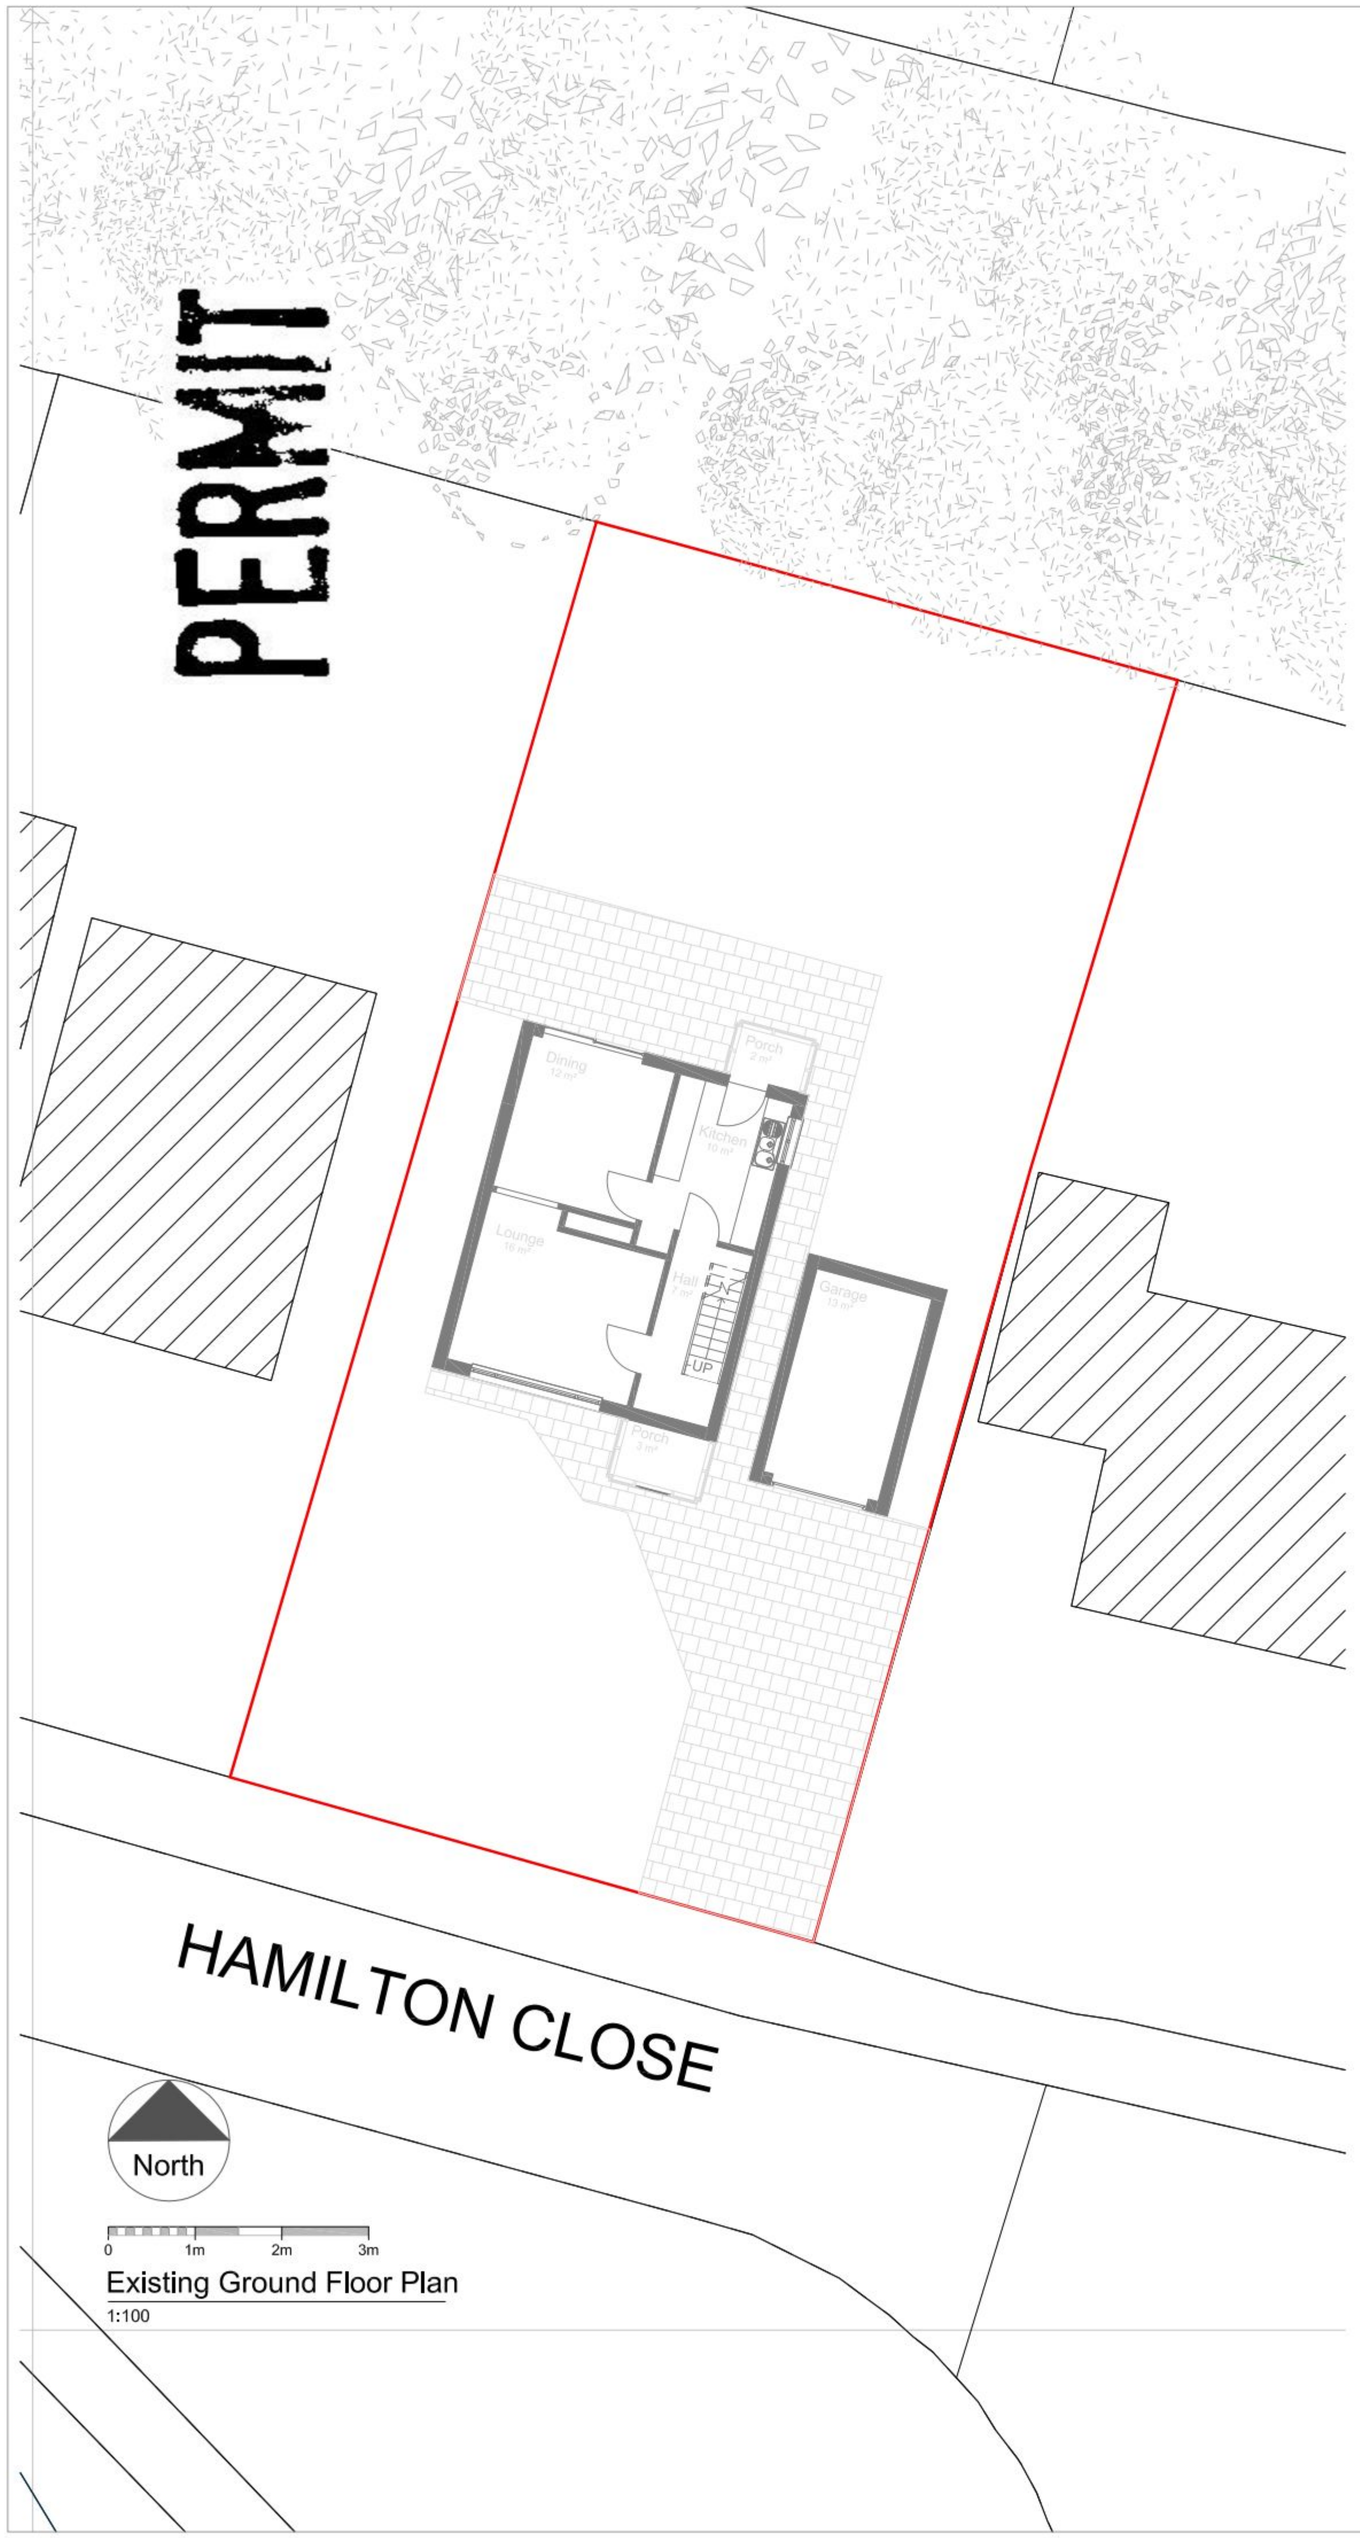

Existing Ground Floor Plan

1:100

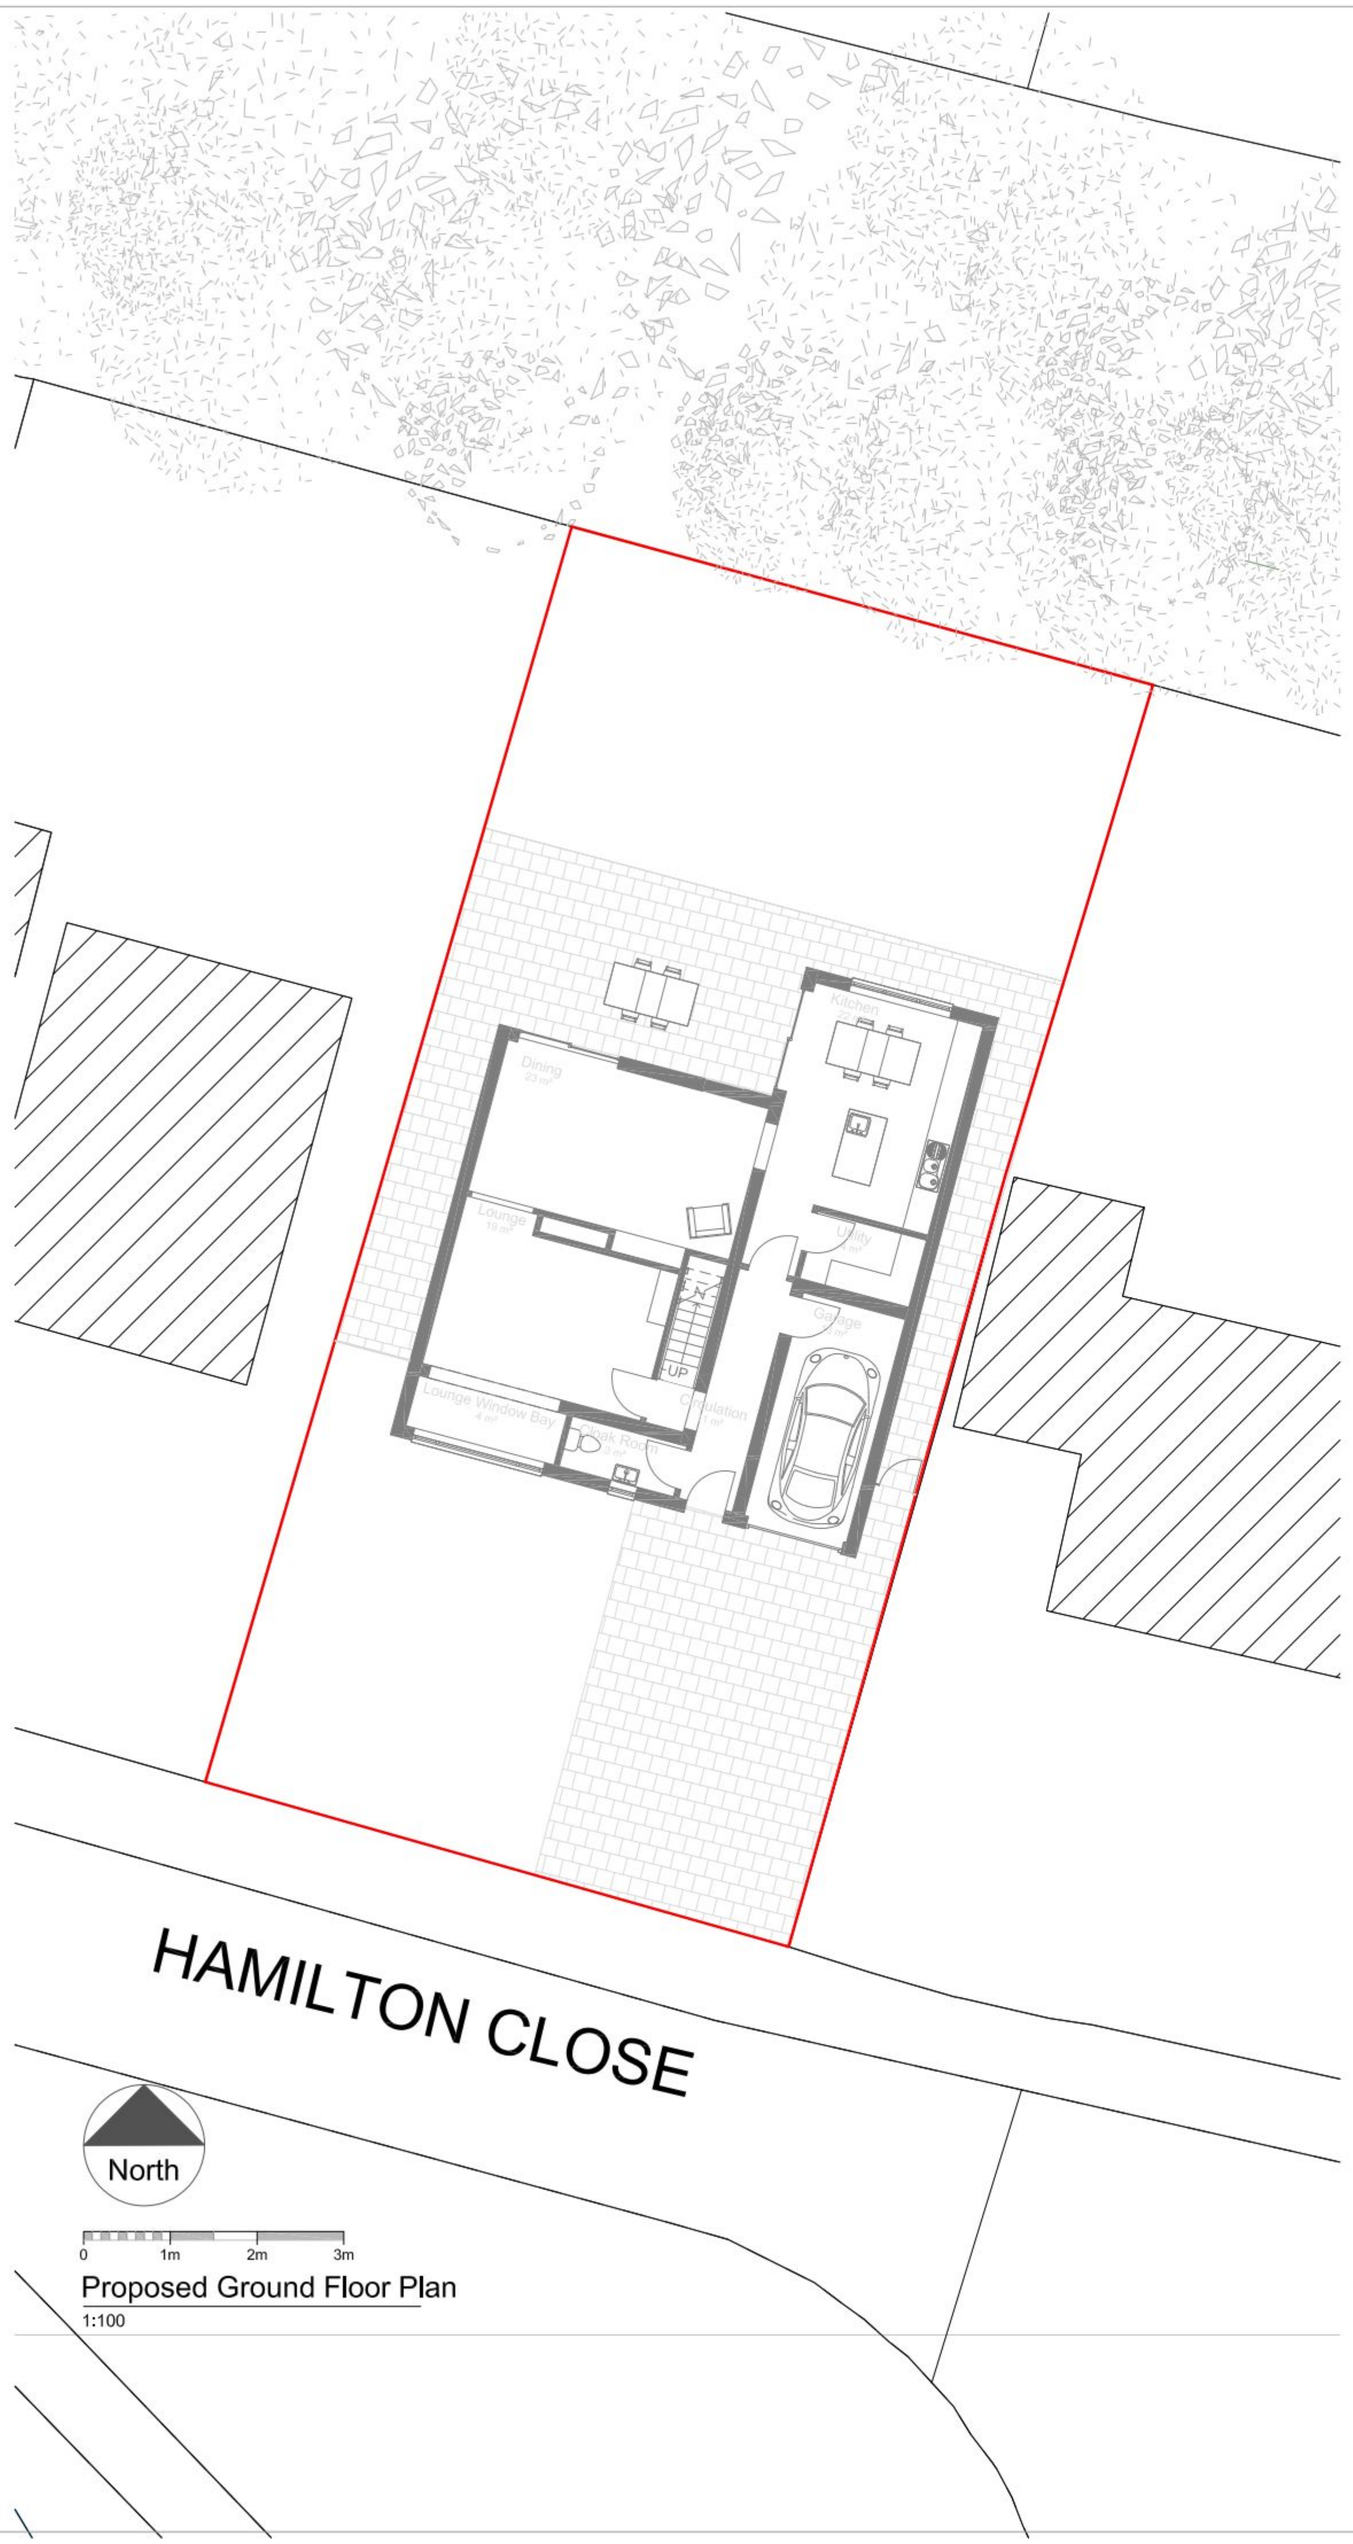

Proposed Ground Floor Plan

1:100

General Notes:

1. Do not scale this drawing other than for the purposes of planning and building control, fingerprint studios to be notified of discrepencies in figured dimensions. Contractors must check all dimensions from site. This drawing is copyright © 2010.

Ordanance Survey Reference
Streetwise licence No. 100047474

www.streetwise-maps.com

Ref.	Revisions	Drg/ Date	Chk/ Date
02	Two rooflights removed to kitchen	07-05-11	
01	Response to planning comments	12-03-11	

fingerprint studios
tel: 00 44 (0) 77866 38 173
email: info@fingerprintstudios.co.uk web: www.fingerprintstudio.co.uk

South Lodge
House & Garage Extension

Existing & Proposed
Ground Floor Plan

Discipline	Purpose of issue
Design	**Planning**

Scales
1:100 @ A1

Drawn By / Date	Checked By / Date
P.B.B 21-02-11	**P.B.B 12-07-10**

Job No.	Drawing No.	Rev.
1006	**1004**	**02**