


PERMIT

Dimensions & levels to be checked on site before commencement of work.

New f.drain connection to Public Sewer to be in accordance requirements of S.W.S. and satisfaction of Local Planning Authority.

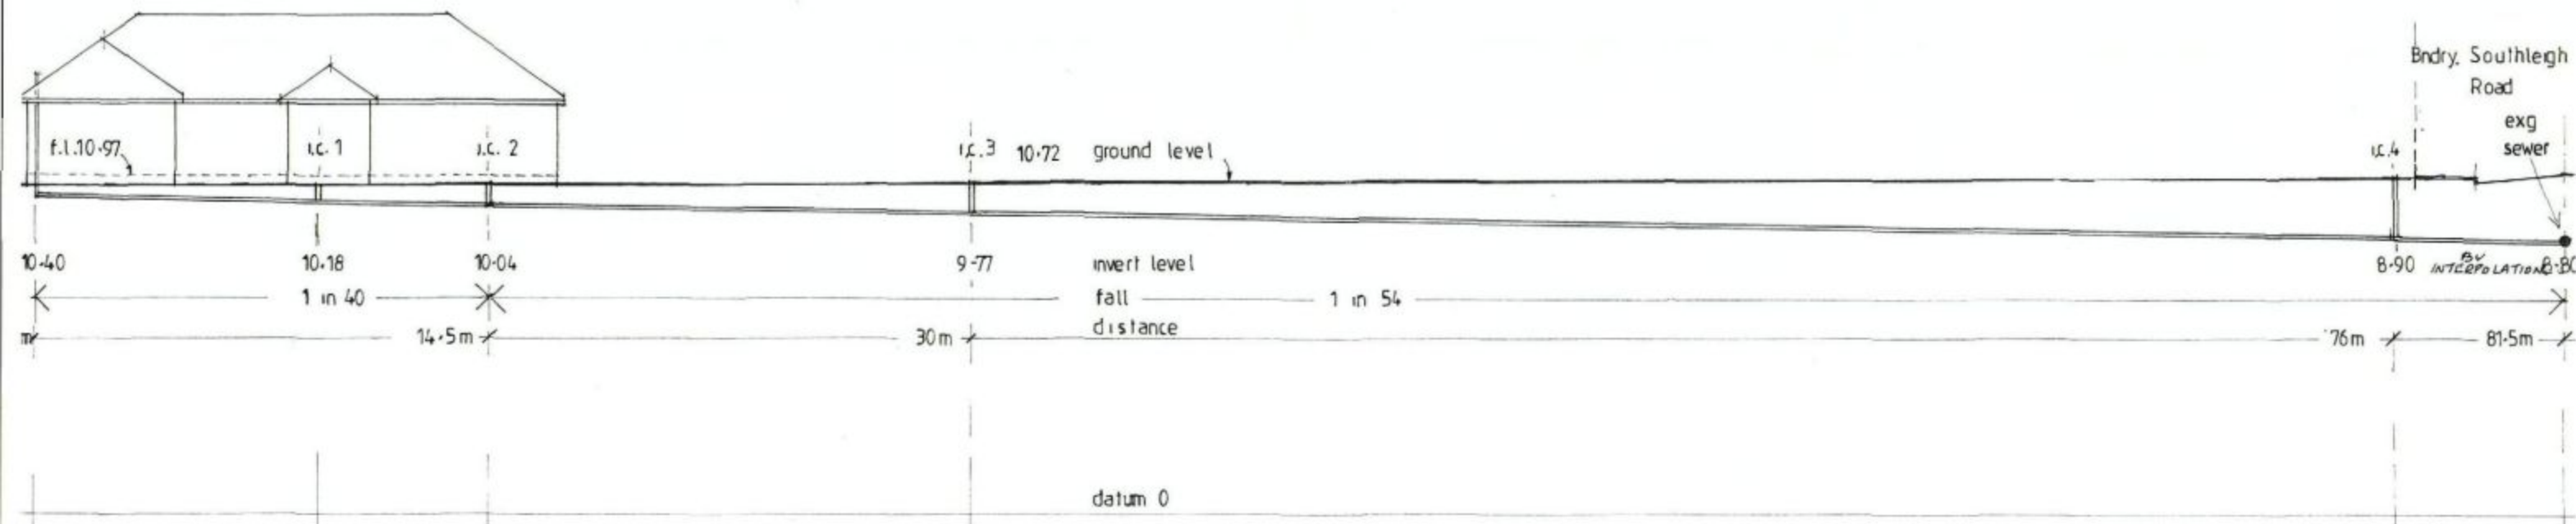

SECTION
Scale, Vertical & horizontal 1:200

PROPOSED FOUL DRAINAGE SYSTEM FOR BUNGALOW
AT R/O No.616 SOUTHLEIGH ROAD EMSWORTH PO10 7TA
FOR MR. SHARTLEY

DWG. NO. 452-04

Geoffrey J. Duffell

Tel. 023 92462261

Sept. 2010

